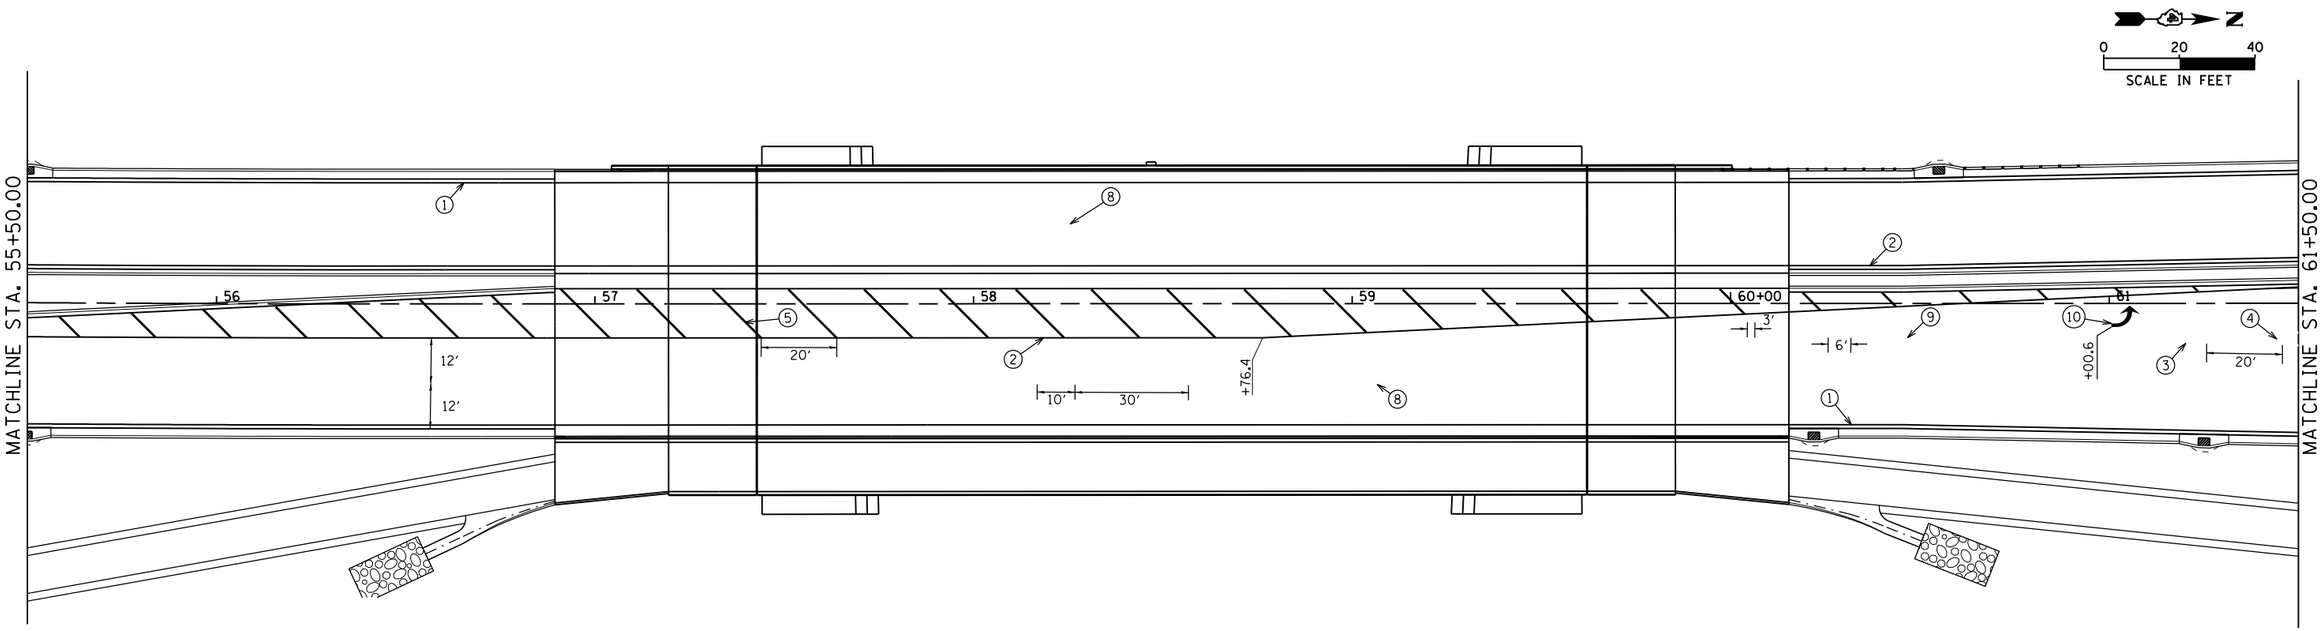

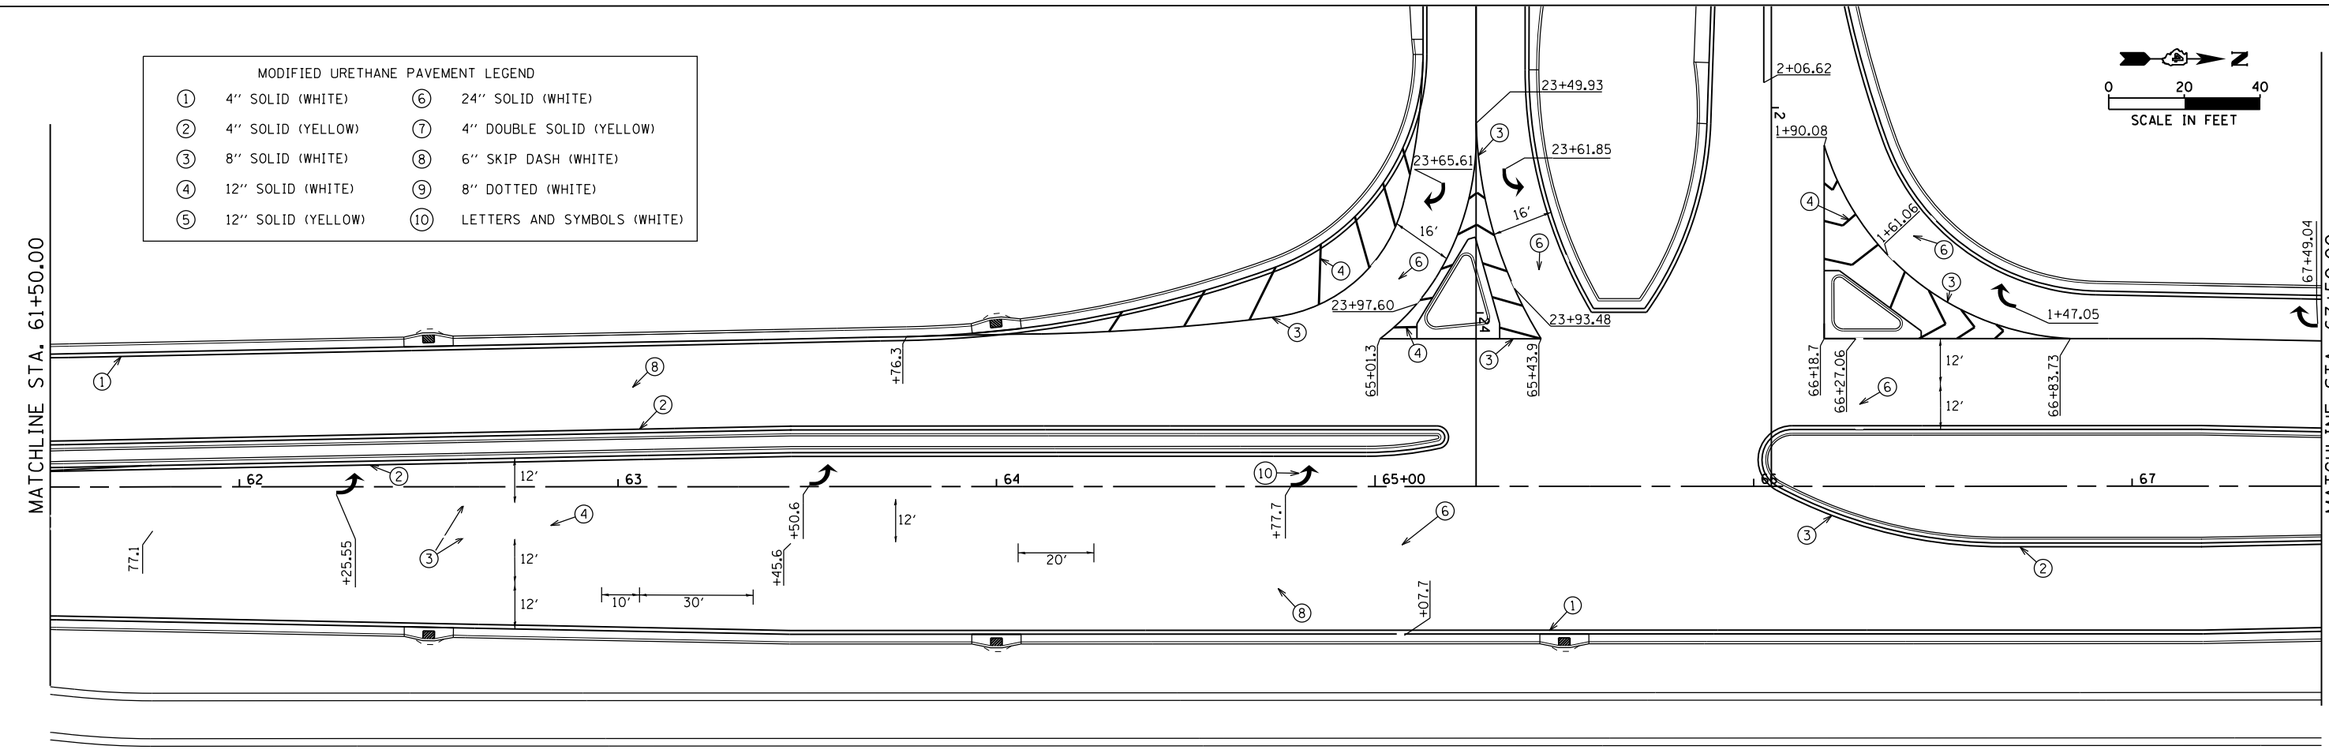

FILE NAME = S:\GEN\DRAFT\STD&PLNS\SQUAD3\Allen Rd\pvt marking details\D468683-pvt markings-ALN2.DGN	USER NAME = aubreygs	DESIGNED -	REVISED -
		DRAWN -	REVISED -
	PLOT SCALE = 40.0189 ' / in.	CHECKED -	REVISED -
Default	PLOT DATE = 1/29/2014	DATE -	REVISED -

STATE OF ILLINOIS
DEPARTMENT OF TRANSPORTATION

ALLEN ROAD IMPROVEMENTS
PAVEMENT MARKING DETAILS – ALLEN ROAD

SCALE: | SHEET OF SHEETS | STA. | TO STA.

F.A.U. RTE.	SECTION	COUNTY	TOTAL SHEETS	SHEET NO.
6584	105; (72-7HB)BY	PEORIA	487	227
6585		CONTRACT NO. 68683		
	ILLINOIS FED. AID PROJECT			