REFER TO LIGHTING PLANS
FOR INTERSECTION LIGHTING

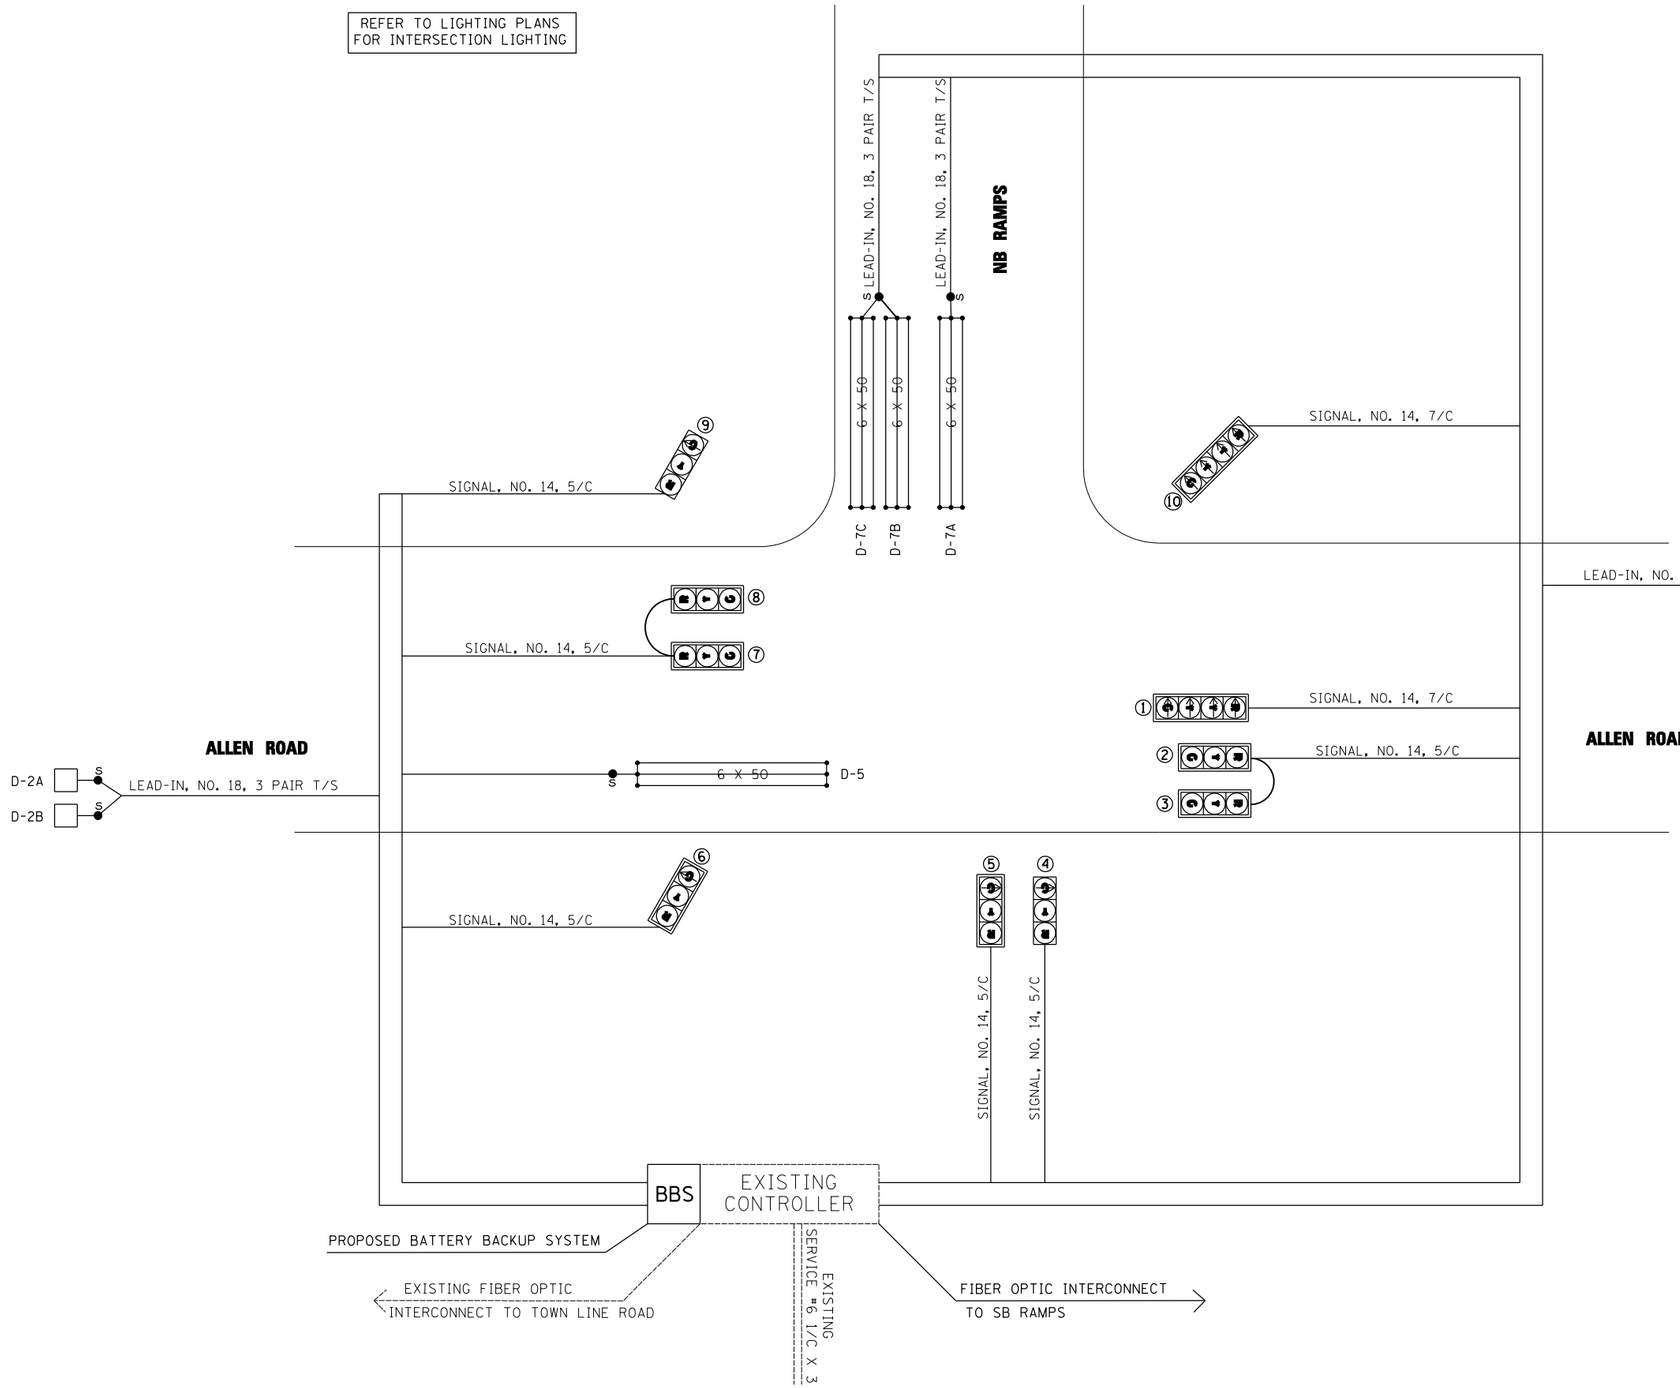

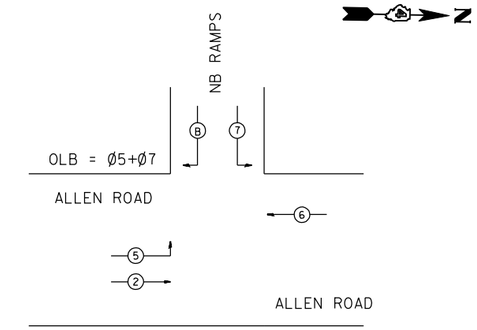

PHASE DESIGNATION DIAGRAM

CABLE DIAGRAM LEGEND

———	ELECTRIC CABLE IN CONDUIT
5/C	INDICATES NUMBER OF CONDUCTORS IN CABLE
#6	INDICATES AMERICAN WIRE GAUGE (AWG) SIZE 6 CONDUCTORS (SEE GENERAL NOTES)

Kaskaskia Engineering Group, LLC

FILE NAME = ...\D468683-sht-tsl.dgn	USER NAME = IDOT	DESIGNED - LDC	REVISED -
		DRAWN - SMS	REVISED -
	PLOT SCALE = 40.0000 ' / IN.	CHECKED - GEB	REVISED -
$MODELNAME$	PLOT DATE = 1/27/2014	DATE -	REVISED -

STATE OF ILLINOIS
DEPARTMENT OF TRANSPORTATION

ALLEN ROAD IMPROVEMENTS
TRAFFIC SIGNAL CABLE AND PHASE DIAGRAMS
IL 6 NB RAMPS AND ALLEN ROAD

SCALE: | SHEET 4 OF 11 SHEETS | STA. TO STA.

F.A.U. RTE.	SECTION	COUNTY	TOTAL SHEETS	SHEET NO.
6584	105	PEORIA	487	254
		CONTRACT NO. 68683		
	ILLINOIS	FED. AID PROJECT		