Sheet 5 of 14

ROUTE NO.	SECTION	COUNTY	TOTAL SHEETS	SHEET NO.
FA405	72-7HB	PEORIA	180	42
FED. ROAD DIST. NO. 4	ILLINOIS	FED. AID PROJ.		

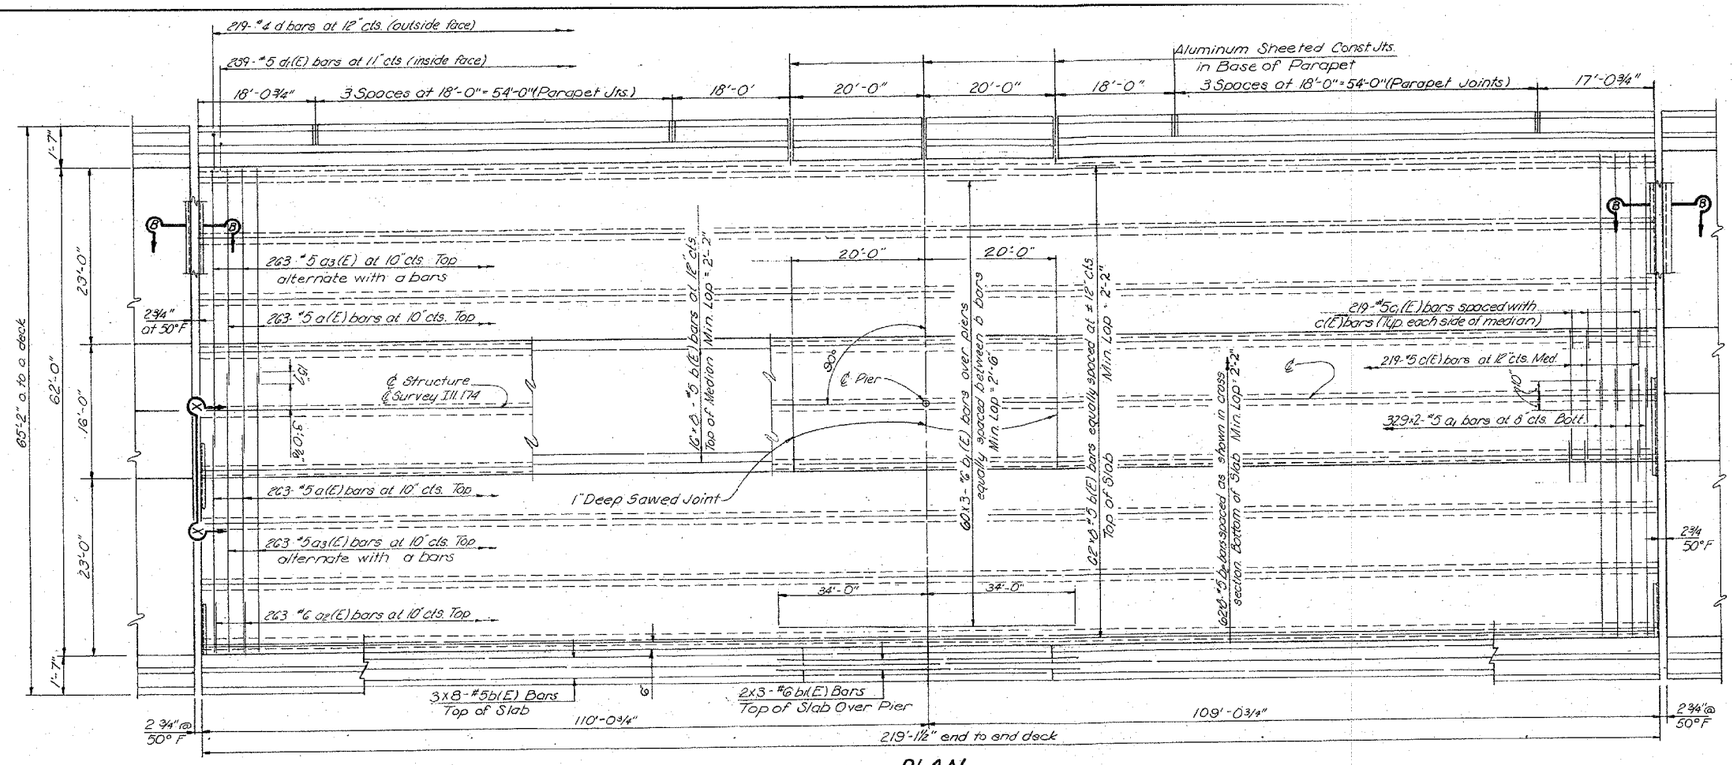

PLAN

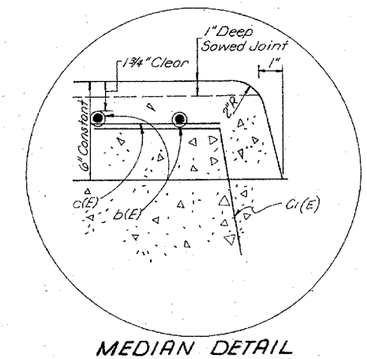

MEDIAN DETAIL

Notes:
See Sheet #6 for Bill of Material and Parapet Details.
Reinforcement bars designated (E) shall be epoxy coated See special provisions.
Bars indicated thus 20x3-#5 etc. indicates 20 lines of bars with 3 lengths per line.
See Sheet #6 for Sections B-B and X-X.
See Sheet #6 for Bar Details

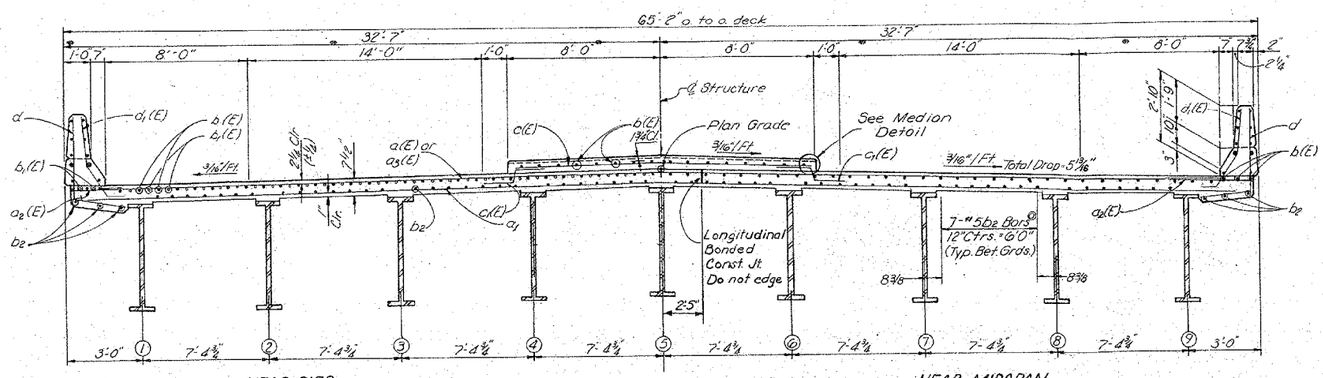

CROSS SECTION
Looking South

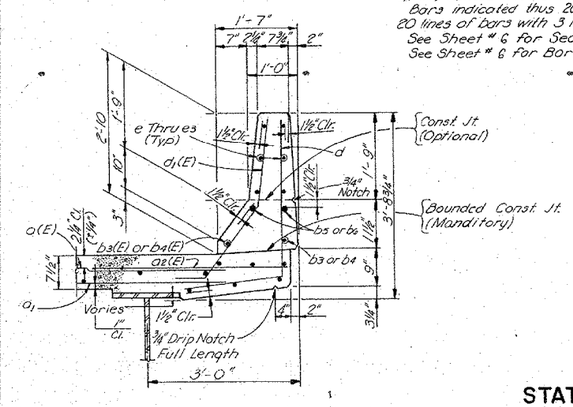

Designed	L.R.W.
Checked	D.E.B.
Drawn	R.P.W. & J.L.K.
Checked	D.E.B.

STATE OF ILLINOIS
DEPARTMENT OF TRANSPORTATION
SUPERSTRUCTURE
PROJECT: F.A.405
ILL. HWY. 174 OVER F.A. ROUTE 405
F.A. 405 SECTION 72-7HB
PEORIA COUNTY
STA. 929+03.18

FOR INFORMATION ONLY

MAURER-STUTZ ENGINEERS SURVEYORS

FILE NAME = S:\237\2013\2371300 9.00\AllenRdPhII\CADD\CADD Sheets\D468683-sht-Exist Plans05-SN0720.dgn	USER NAME = wllewis	DESIGNED -	REVISED -
		DRAWN -	REVISED -
	PLOT SCALE = 2.0000 ' / in.	CHECKED -	REVISED -
Default	PLOT DATE = 1/24/2014 3:19:27 PM	DATE -	REVISED -

STATE OF ILLINOIS
DEPARTMENT OF TRANSPORTATION

ALLEN ROAD IMPROVEMENTS
EXISTING BRIDGE PLANS

SCALE: SHEET OF SHEETS STA. TO STA.

F.A.U. RTE.	SECTION	COUNTY	TOTAL SHEETS	SHEET NO.
6584	105; (72-7HB)BY	PEORIA	487	345
6585		CONTRACT NO. 68683		
		ILLINOIS FED. AID PROJECT		