| FINAL SURVEY | NOTE BOOK | NO. |
|---|---|---|
| SURVEYED | | |
| PLOTTED | | |
| TEMPLATE | | |
| AREAS | | |
| AREAS CHECKED | | |

| BY | DATE |
|---|---|
| | |

| ORIGINAL SURVEY | NOTE BOOK | NO. |
|---|---|---|
| SURVEYED | | |
| PLOTTED | | |
| TEMPLATE | | |
| AREAS | | |
| AREAS CHECKED | | |

| BY | DATE |
|---|---|
| | |

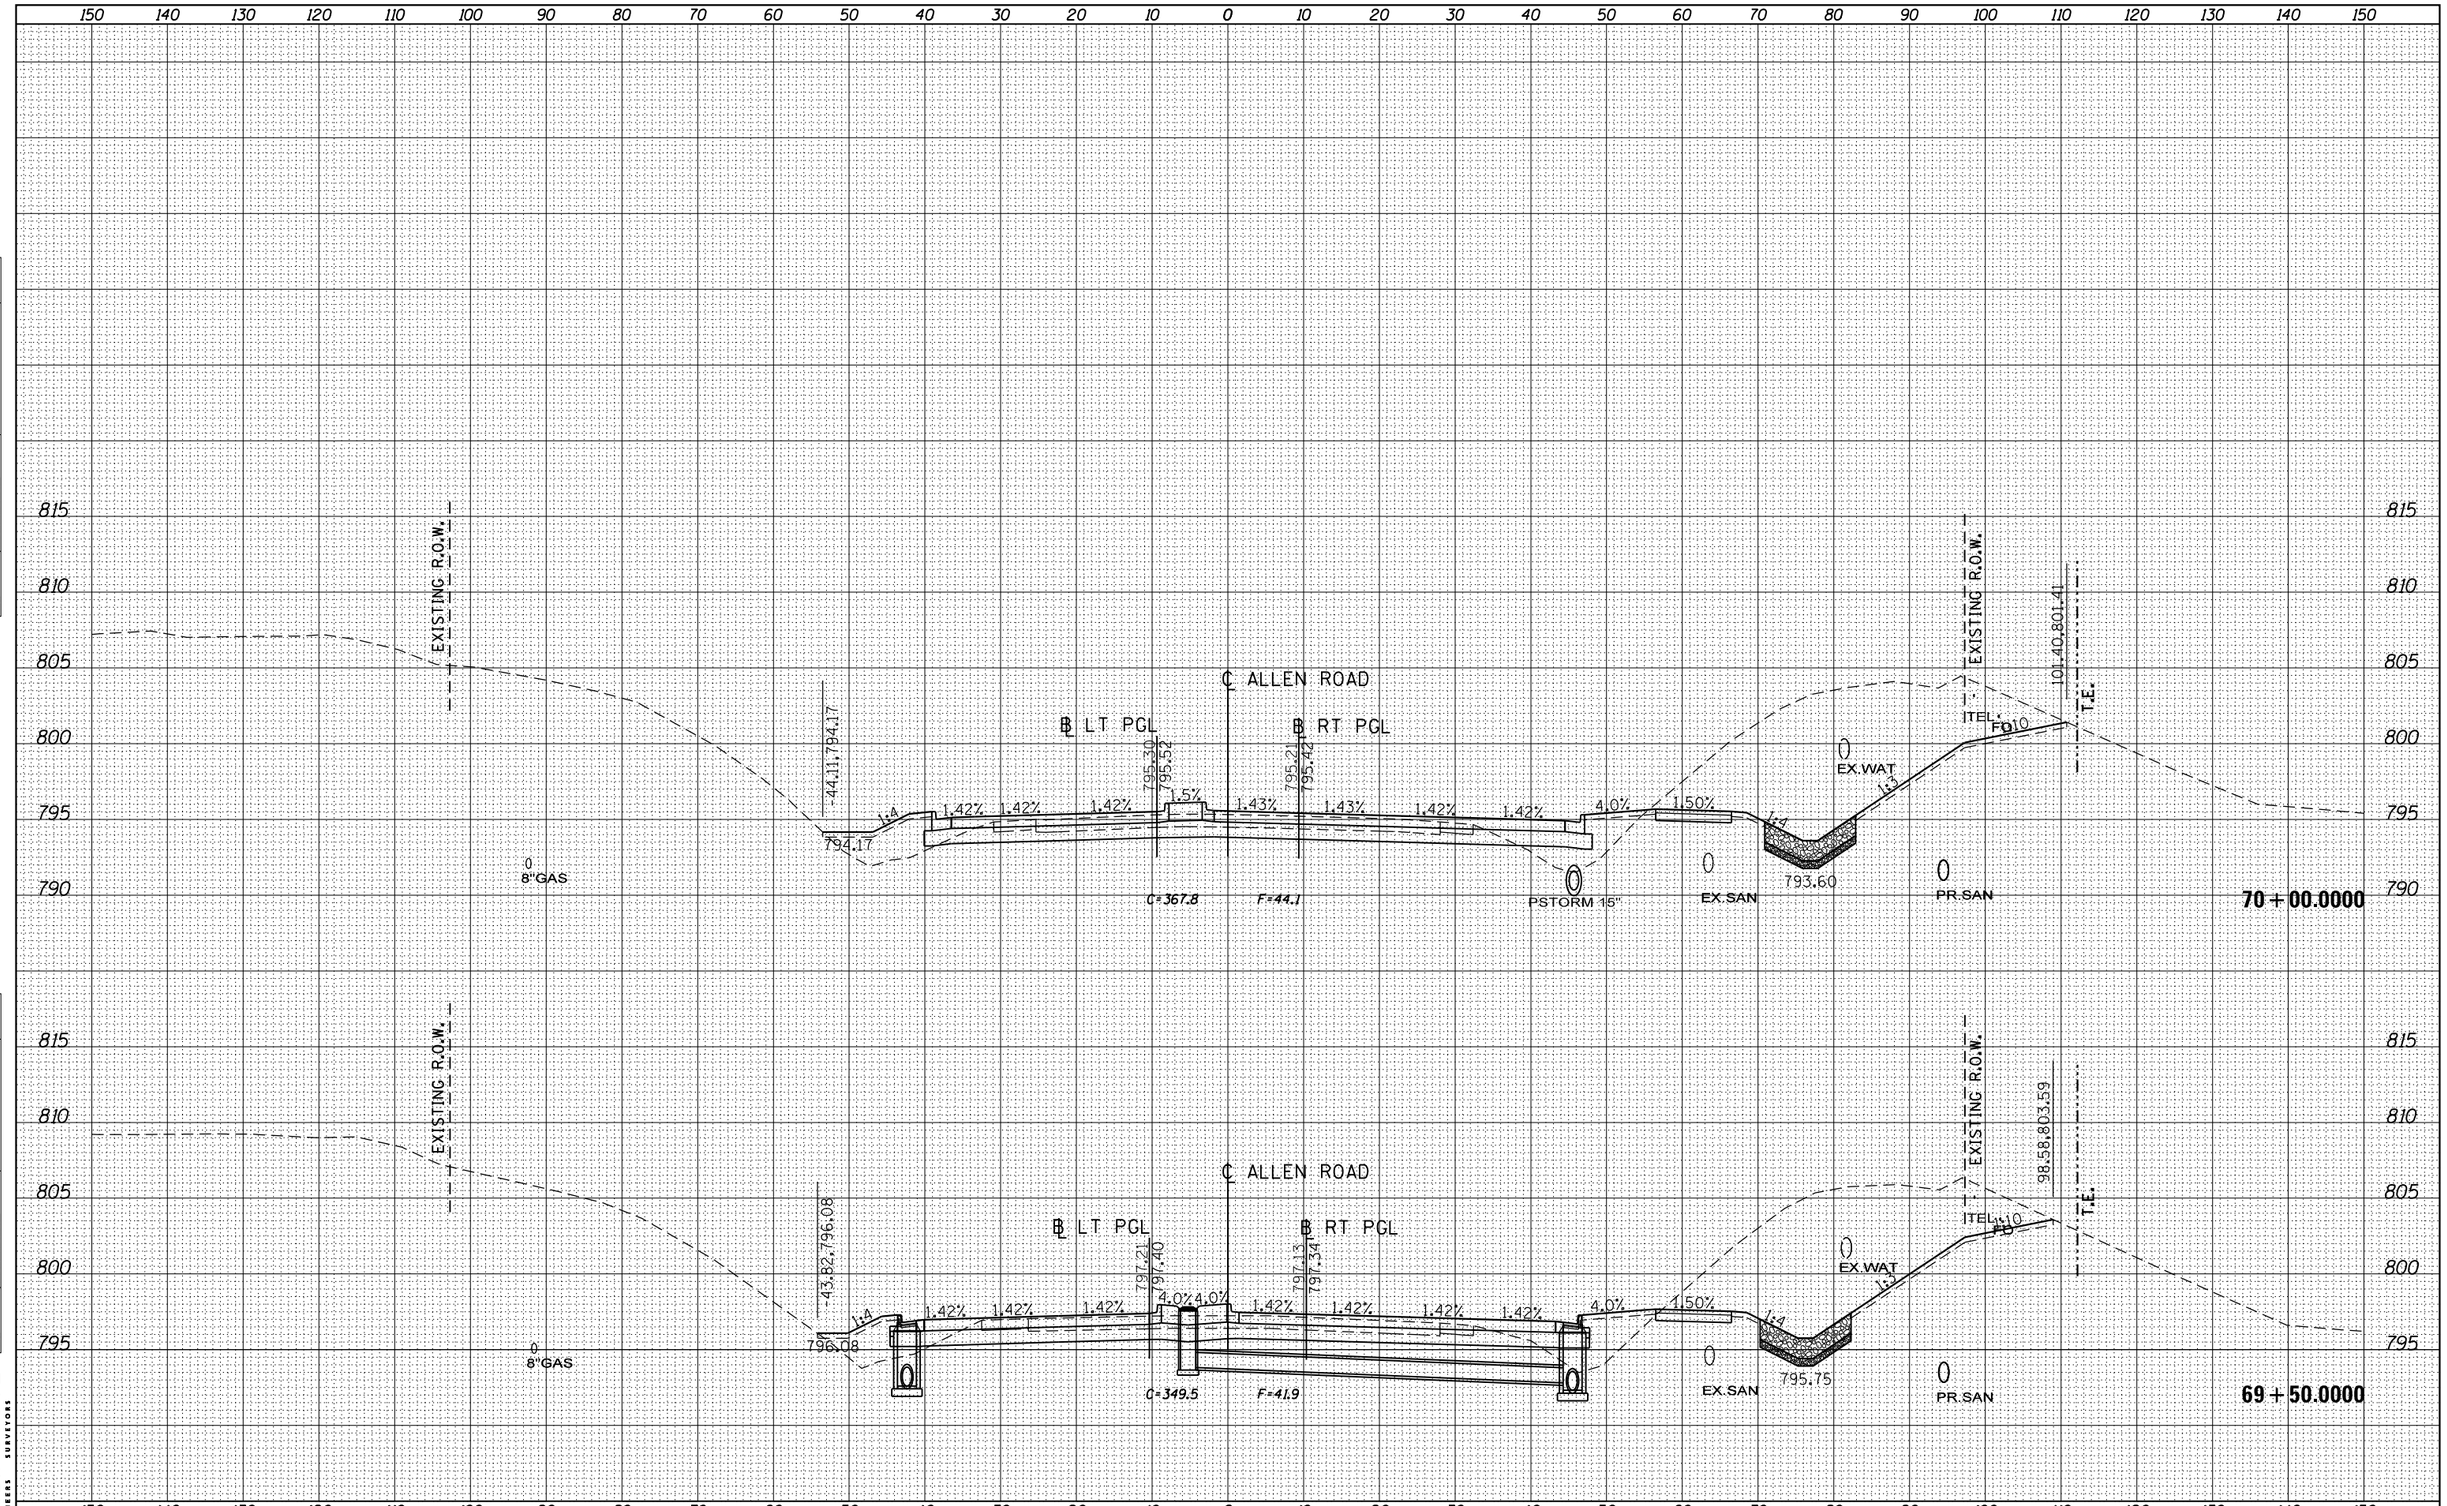


MAURER-STUTZ ENGINEERS SURVEYORS

| FILE NAME = | USER NAME = baswanson | DESIGNED - | REVISED - |
|---|---|---|---|
| S:\237\2013\23713009.00\AllenRdPhII\CADD\CADD Sheets\D468683-sht-xsc-Allen.dgn | | DRAWN - | REVISED - |
| | PLOT SCALE = 20.0000 ' / in. | CHECKED - | REVISED - |
| Default | PLOT DATE = 1/28/2014 | DATE - | REVISED - |

**STATE OF ILLINOIS**
**DEPARTMENT OF TRANSPORTATION**

**ALLEN ROAD IMPROVEMENTS**
**ALLEN ROAD CROSS SECTIONS**

SCALE: | SHEET OF SHEETS | STA. 69+50.0000 TO STA. 70+00.0000

| F.A.U. RTE. | SECTION | COUNTY | TOTAL SHEETS | SHEET NO. |
|---|---|---|---|---|
| 6584 | 105; (72-7HB)BY | PEORIA | 487 | 430 |
| 6585 | | CONTRACT NO. 68683 | | |
| | | ILLINOIS FED. AID PROJECT | | |