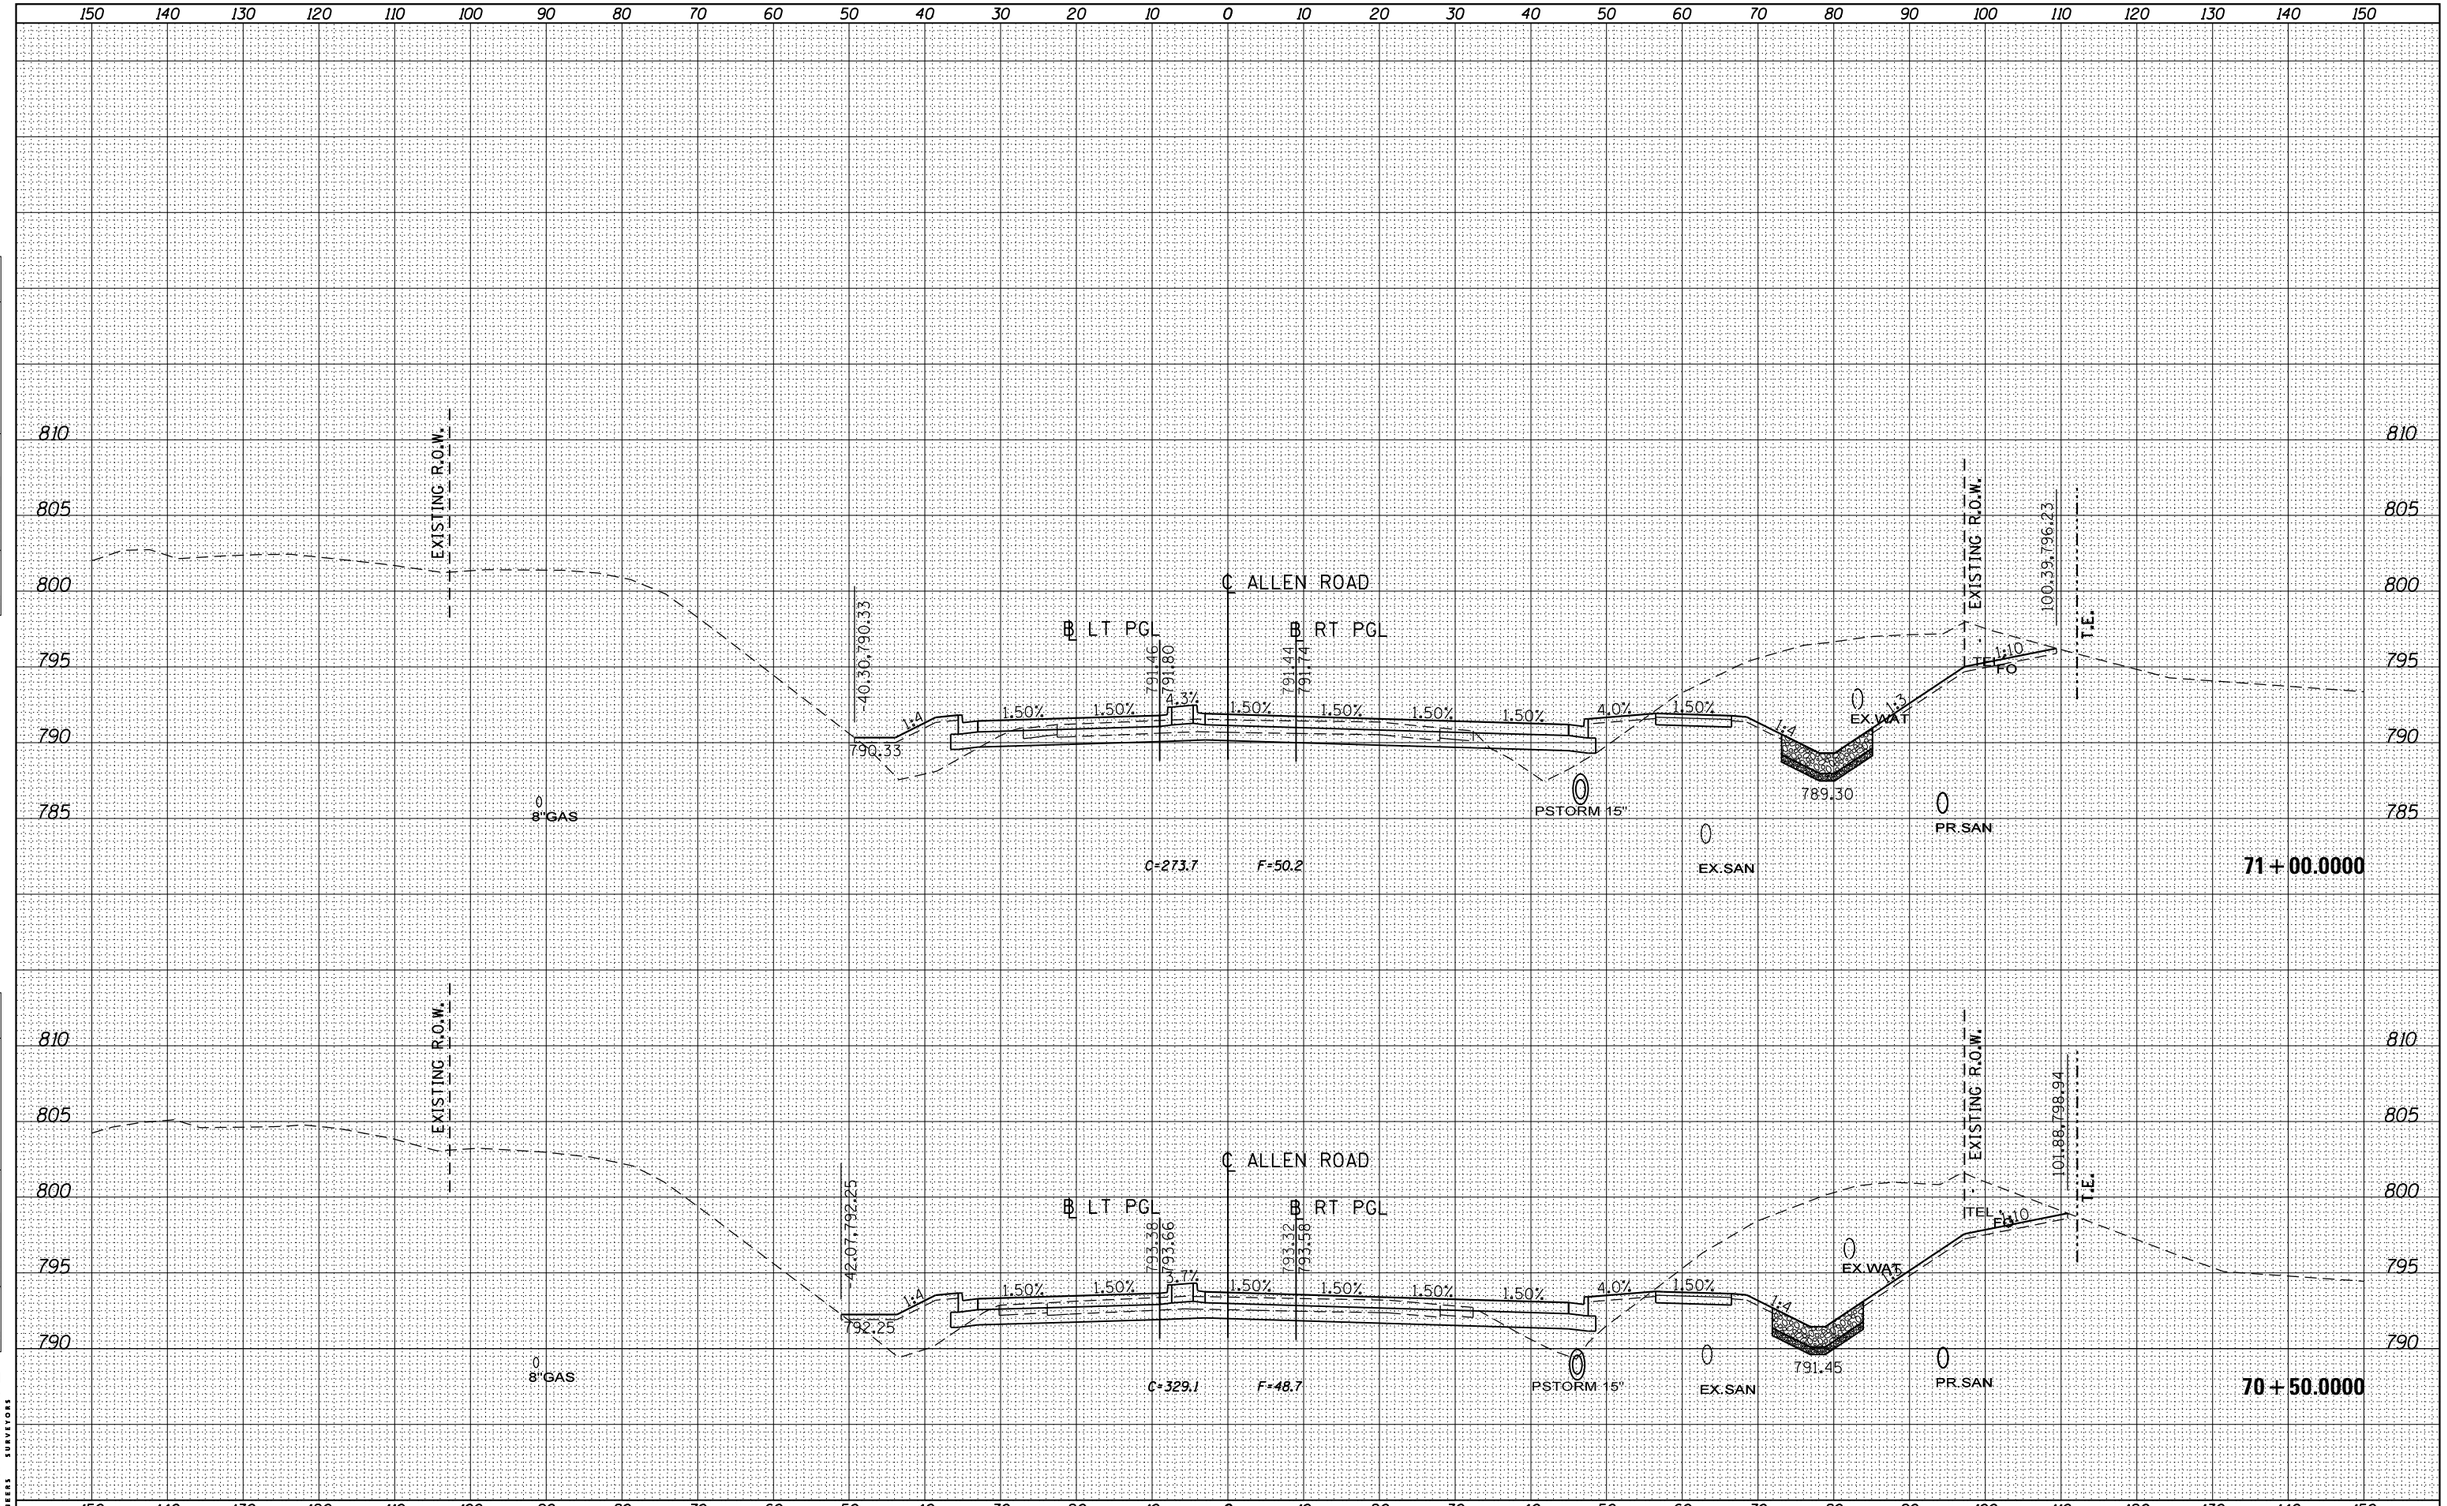

FINAL SURVEY	
NOTE BOOK	
NO.	

	BY	DATE
SURVEYED		
PLOTTED		
TEMPLATE		
AREAS		
AREAS CHECKED		

ORIGINAL SURVEY	
NOTE BOOK	
NO.	

	BY	DATE
SURVEYED		
PLOTTED		
TEMPLATE		
AREAS		
AREAS CHECKED		

MAURER-STUTZ ENGINEERS SURVEYORS

FILE NAME = S:\237\2013\23713009.00\AllenRdPhII\CADD\CADD Sheets\D468683-sht-xsc-Allen.dgn	USER NAME = baswanson	DESIGNED -	REVISED -
	PLOT SCALE = 20.0000 ' / in.	DRAWN -	REVISED -
Default	PLOT DATE = 1/28/2014	CHECKED -	REVISED -
		DATE -	REVISED -

STATE OF ILLINOIS
DEPARTMENT OF TRANSPORTATION

ALLEN ROAD IMPROVEMENTS
ALLEN ROAD CROSS SECTIONS

SCALE: | SHEET OF SHEETS | STA. 70+50.0000 TO STA. 71+00.0000

F.A.U. RTE.	SECTION	COUNTY	TOTAL SHEETS	SHEET NO.
6584	105; (72-7HB)BY	PEORIA	487	431
6585		CONTRACT NO. 68683		
	ILLINOIS FED. AID PROJECT			