FINAL SURVEY	BY	DATE
SURVEYED		
PLOTTED		
TEMPLATE		
NOTE BOOK		
AREAS		
NO.	AREAS CHECKED	

ORIGINAL SURVEY	BY	DATE
SURVEYED		
PLOTTED		
TEMPLATE		
NOTE BOOK		
AREAS		
NO.	AREAS CHECKED	

MAURER-STUTZ ENGINEERS SURVEYORS

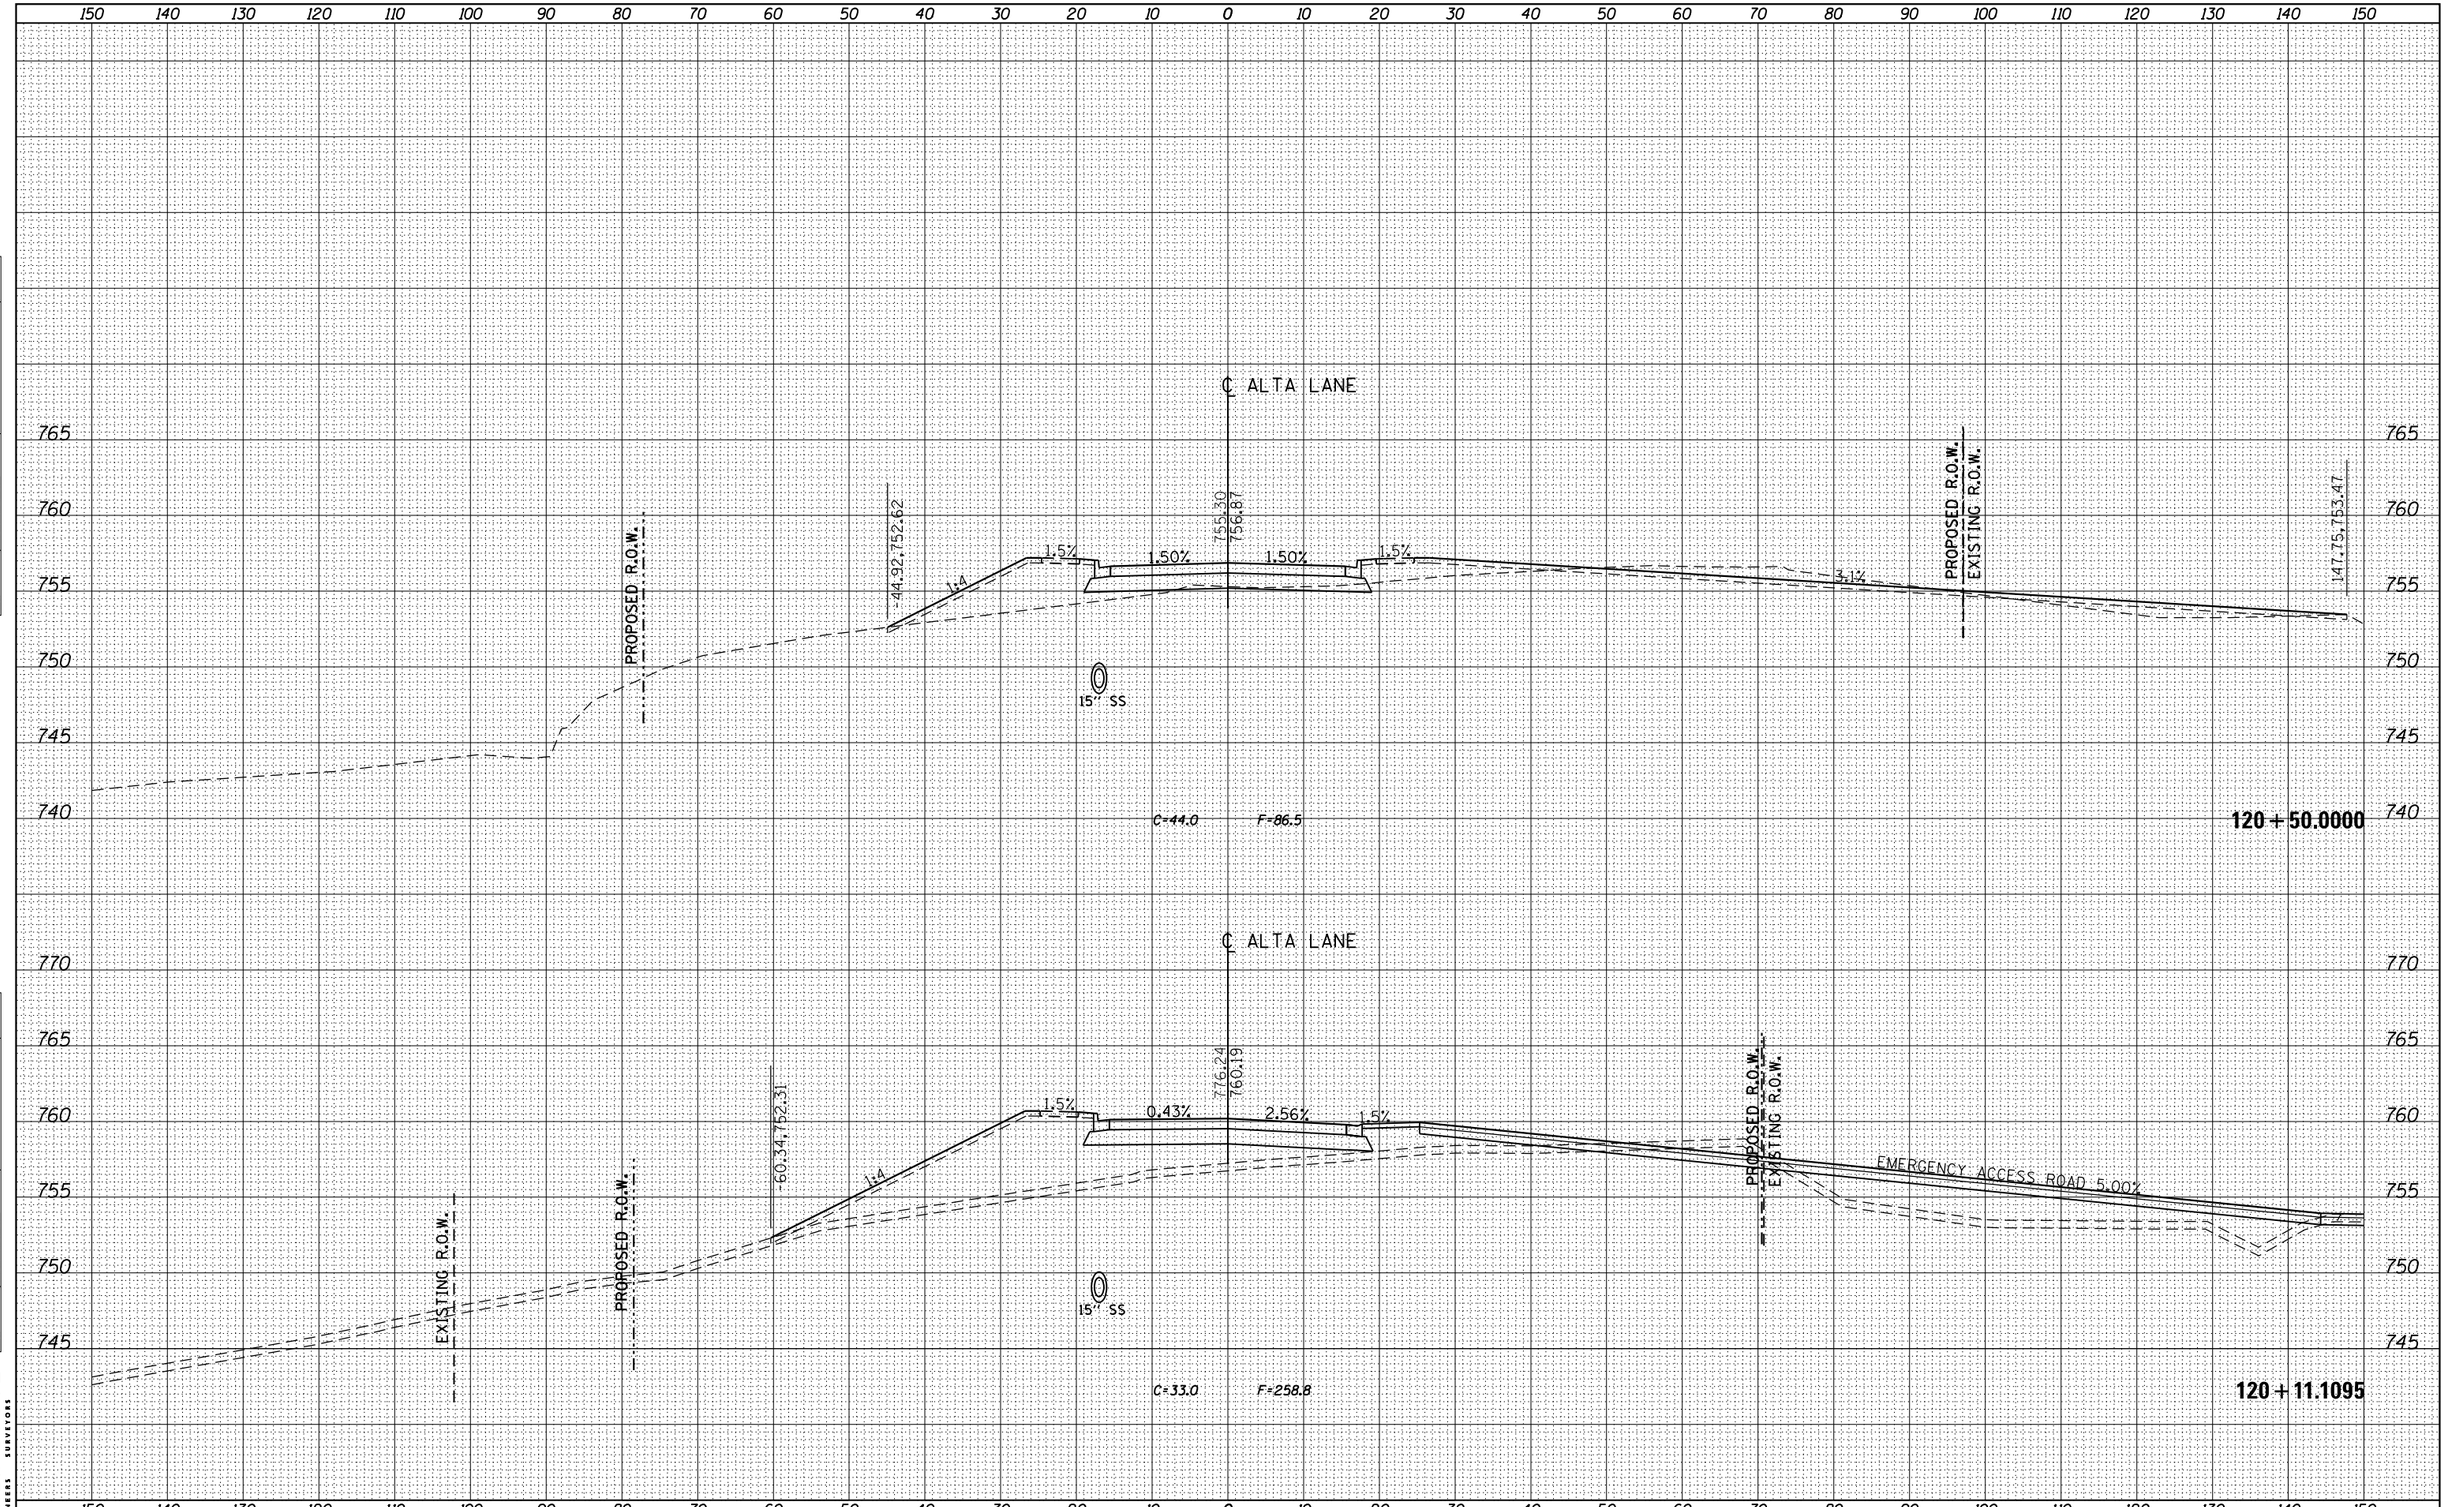

FILE NAME = S:\237\2013\237I3009.00(AllenRdPhII)\CADD\CADD Sheets\D468683-sht-xsc-ALTALN.dgn	USER NAME = baswanson	DESIGNED -	REVISED -
		DRAWN -	REVISED -
	PLOT SCALE = 20.0000 ' / in.	CHECKED -	REVISED -
Default	PLOT DATE = 1/28/2014	DATE -	REVISED -

STATE OF ILLINOIS
DEPARTMENT OF TRANSPORTATION

ALLEN ROAD IMPROVEMENTS
ALTA LANE CROSS SECTIONS

SCALE: | SHEET OF SHEETS | STA. 120+11.1095 TO STA.120+50.0000

F.A.U. RTE.	SECTION	COUNTY	TOTAL SHEETS	SHEET NO.
6584	105; (72-7HB)BY	PEORIA	487	482
6585		CONTRACT NO. 68683		
	ILLINOIS FED. AID PROJECT			