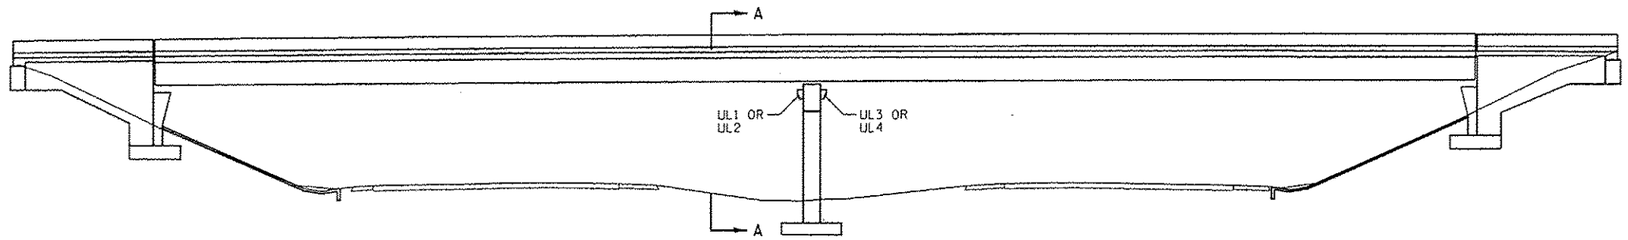

OVERPASS ELEVATION
(LOOKING WEST)

NOTES:

1. PROPOSED UNDERPASS LUMINAIRES SHALL BE CENTER PIER MOUNTED, OFFSET 30 FEET FROM EDGE OF PAVEMENT OF ROADWAY.

2. CONDUIT AND WIRING FROM JUNCTION BOX AT BRIDGE ABUTMENT TO THE UNDERPASS LUMINAIRE(S) SHALL BE INCIDENTAL TO THE COST OF THE UNDERPASS LUMINAIRE(S). THIS INCLUDES ALL APPURTENANCES INCLUDING BUT NOT LIMITED TO : STRAPS, CLAMPS, HANGERS, FITTINGS, ATTACHMENTS, HARDWARE, JUNCTION BOXES, ETC.

3. CONDUIT ATTACHED TO STRUCTURE SHALL BE RIGID GALVANIZED STEEL UNLESS NOTED OTHERWISE. ALL HARDWARE AND CONDUIT APPURTENANCES, AS NOTED ABOVE, SHALL BE GALVANIZED. ANY CONDUIT THAT PENETRATES THE GROUND SHALL BE STAINLESS STEEL.

4. LUMINAIRE LOCATIONS ON THIS SHEET ARE DIAGRAMMATIC. SEE SHEET 10.

5. SEE LIGHTING SHEET 9 FOR BILL OF MATERIALS FOR THIS SHEET.

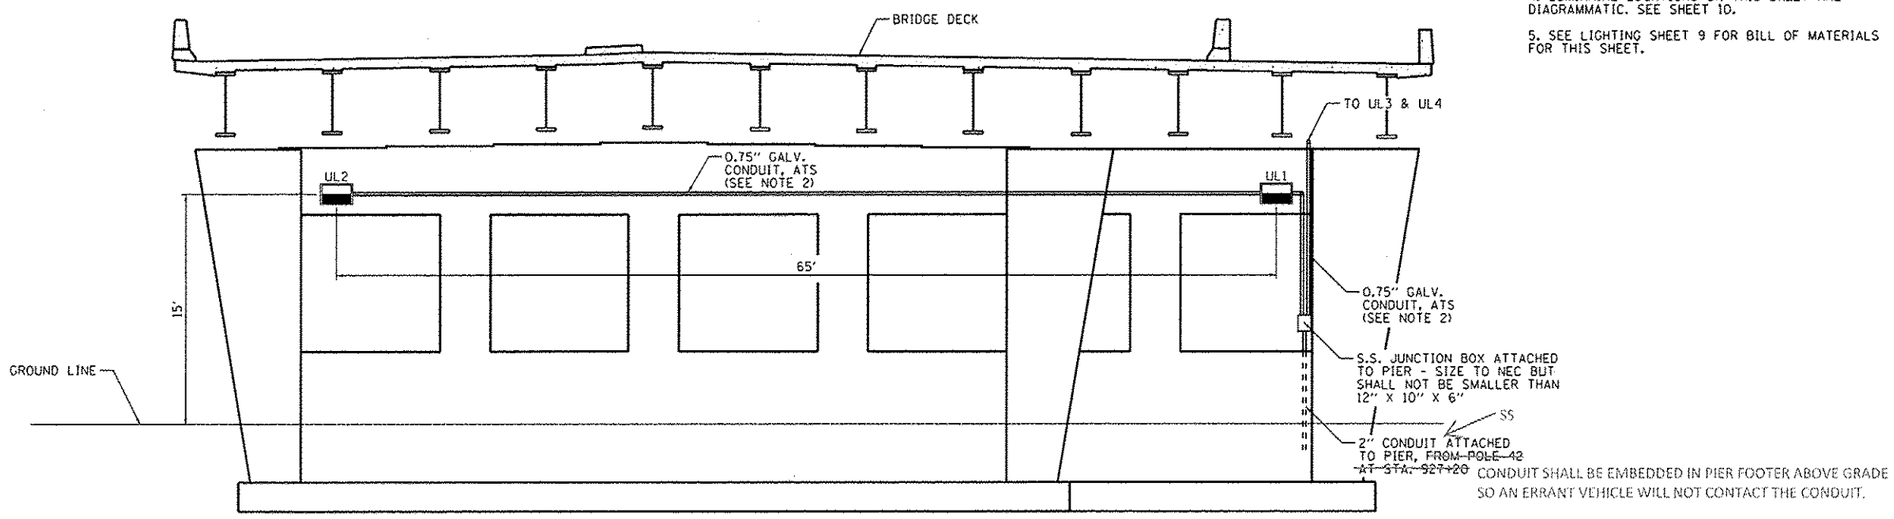

SECTION A-A
(UNDERPASS LIGHTING ON PIER)

MAURER-STUTZ
ENGINEERS SURVEYORS

FILE NAME : S:\2374\2013\2371009.00\Allen Rd Phs II\CADD\ Default	USER NAME = baswanson	DESIGNED -	REVISED -	STATE OF ILLINOIS DEPARTMENT OF TRANSPORTATION	ALLEN ROAD IMPROVEMENTS LIGHTING - ILLINOIS ROUTE 6	F.A.U. RTE.	SECTION	COUNTY	TOTAL SHEETS	SHEET NO.
	CADD Sheets\D460683-sht-lighting 11.dgn	DRAWN -	REVISED -			6584	105; (72-7HB)BY	PEORIA	487	279
	PLOT SCALE = 2.0000 ' / in.	CHECKED -	REVISED -			6585		CONTRACT NO. 68683		
	PLOT DATE = 1/29/2014 12:02:17 PM	DATE -	REVISED -		SCALE: SHEET 11 OF 19 SHEETS STA. TO STA.		ILLINOIS FED. AID PROJECT			