LOC.3&4 S.N. 090-0125 & 0126

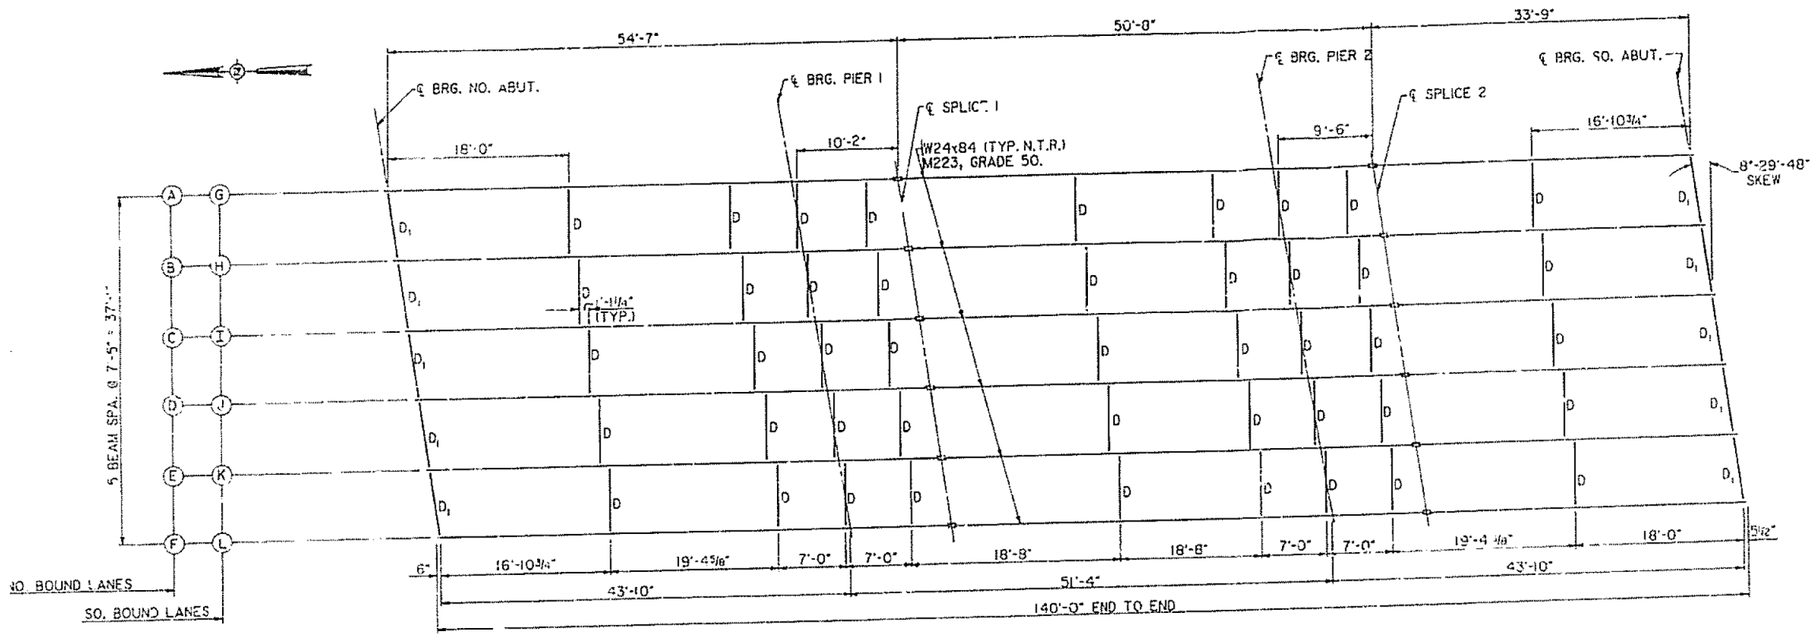

FRAMING PLAN

N.T.R. DENOTES NOTCH TOUGHNESS REQUIREMENT

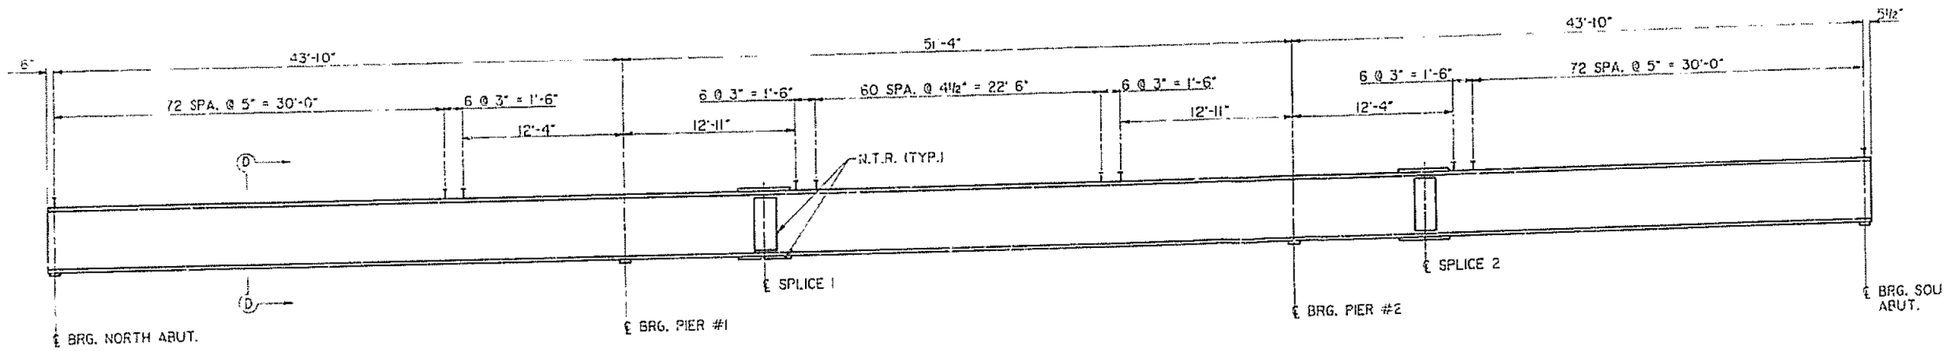

BEAM ELEVATION

(SHOWING SHEAR STUD SPACING)

ALL STRUCTURAL STEEL FABR

FILE NAME = c:\users\aubreygs\desktop\68b49\68B49 2014 Metalizing.dgn	USER NAME = aubreygs	DESIGNED -	REVISED -	STATE OF ILLINOIS DEPARTMENT OF TRANSPORTATION	LOCATION 3&4 FRAMING PLAN INFORMATION ONLY				
	PLOT SCALE = 100.0000 ' / in.	DRAWN -	REVISED -						
Default	PLOT DATE = 2/14/2014	CHECKED -	REVISED -		SCALE:	SHEET OF SHEETS	STA.	TO STA.	

F.A. RTE.	SECTION	COUNTY	TOTAL SHEETS	SHEET NO.
VAR	04 Bridge Metalizing 2014	Various	23	11
		CONTRACT NO. 68B49		
	ILLINOIS	FED. AID PROJECT		