LOC.8 S.N. 072-0160

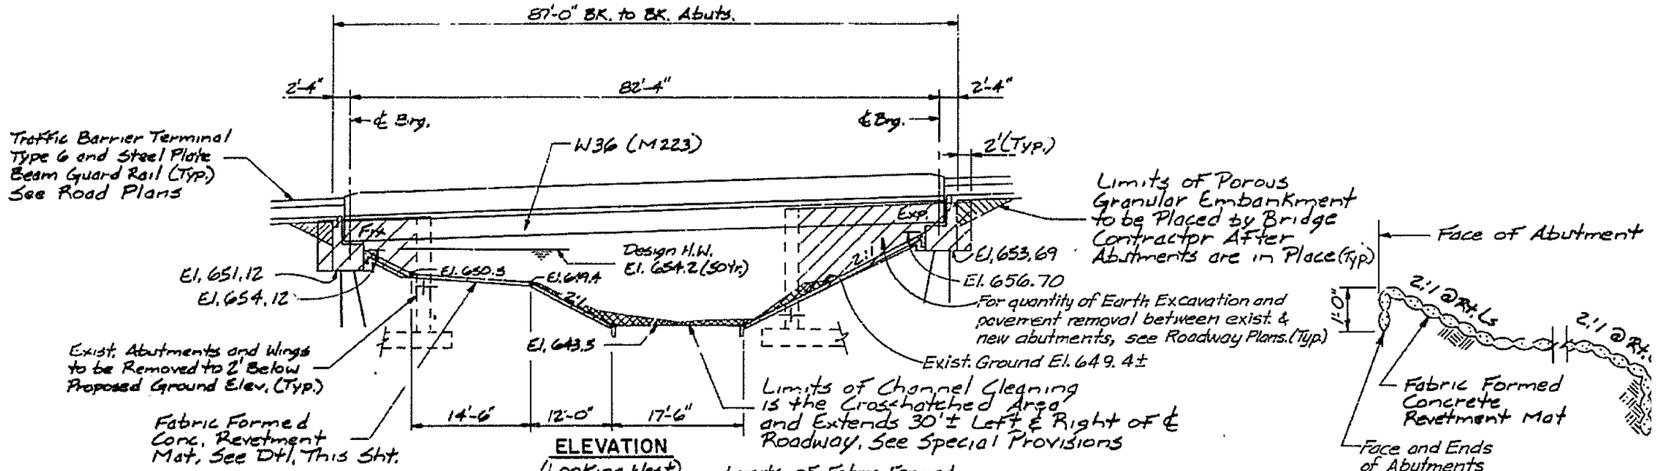

FILE NAME = c:\users\aubreygs\desktop\68b49\68B49 2014 Metalizing.dgn	USER NAME = aubreygs	DESIGNED -	REVISED -
		DRAWN -	REVISED -
	PLOT SCALE = 100.0000 ' / in.	CHECKED -	REVISED -
Default	PLOT DATE = 2/14/2014	DATE -	REVISED -

STATE OF ILLINOIS
DEPARTMENT OF TRANSPORTATION

LOCATION & ELEVATION VEIW
INFORMATION ONLY

SCALE: | SHEET OF SHEETS | STA. | TO STA.

F.A. RTE.	SECTION	COUNTY	TOTAL SHEETS	SHEET NO.
VAR	04 Bridge Metalizing 2014	Various	23	22
		CONTRACT NO. 68B49		
	ILLINOIS FED. AID PROJECT			