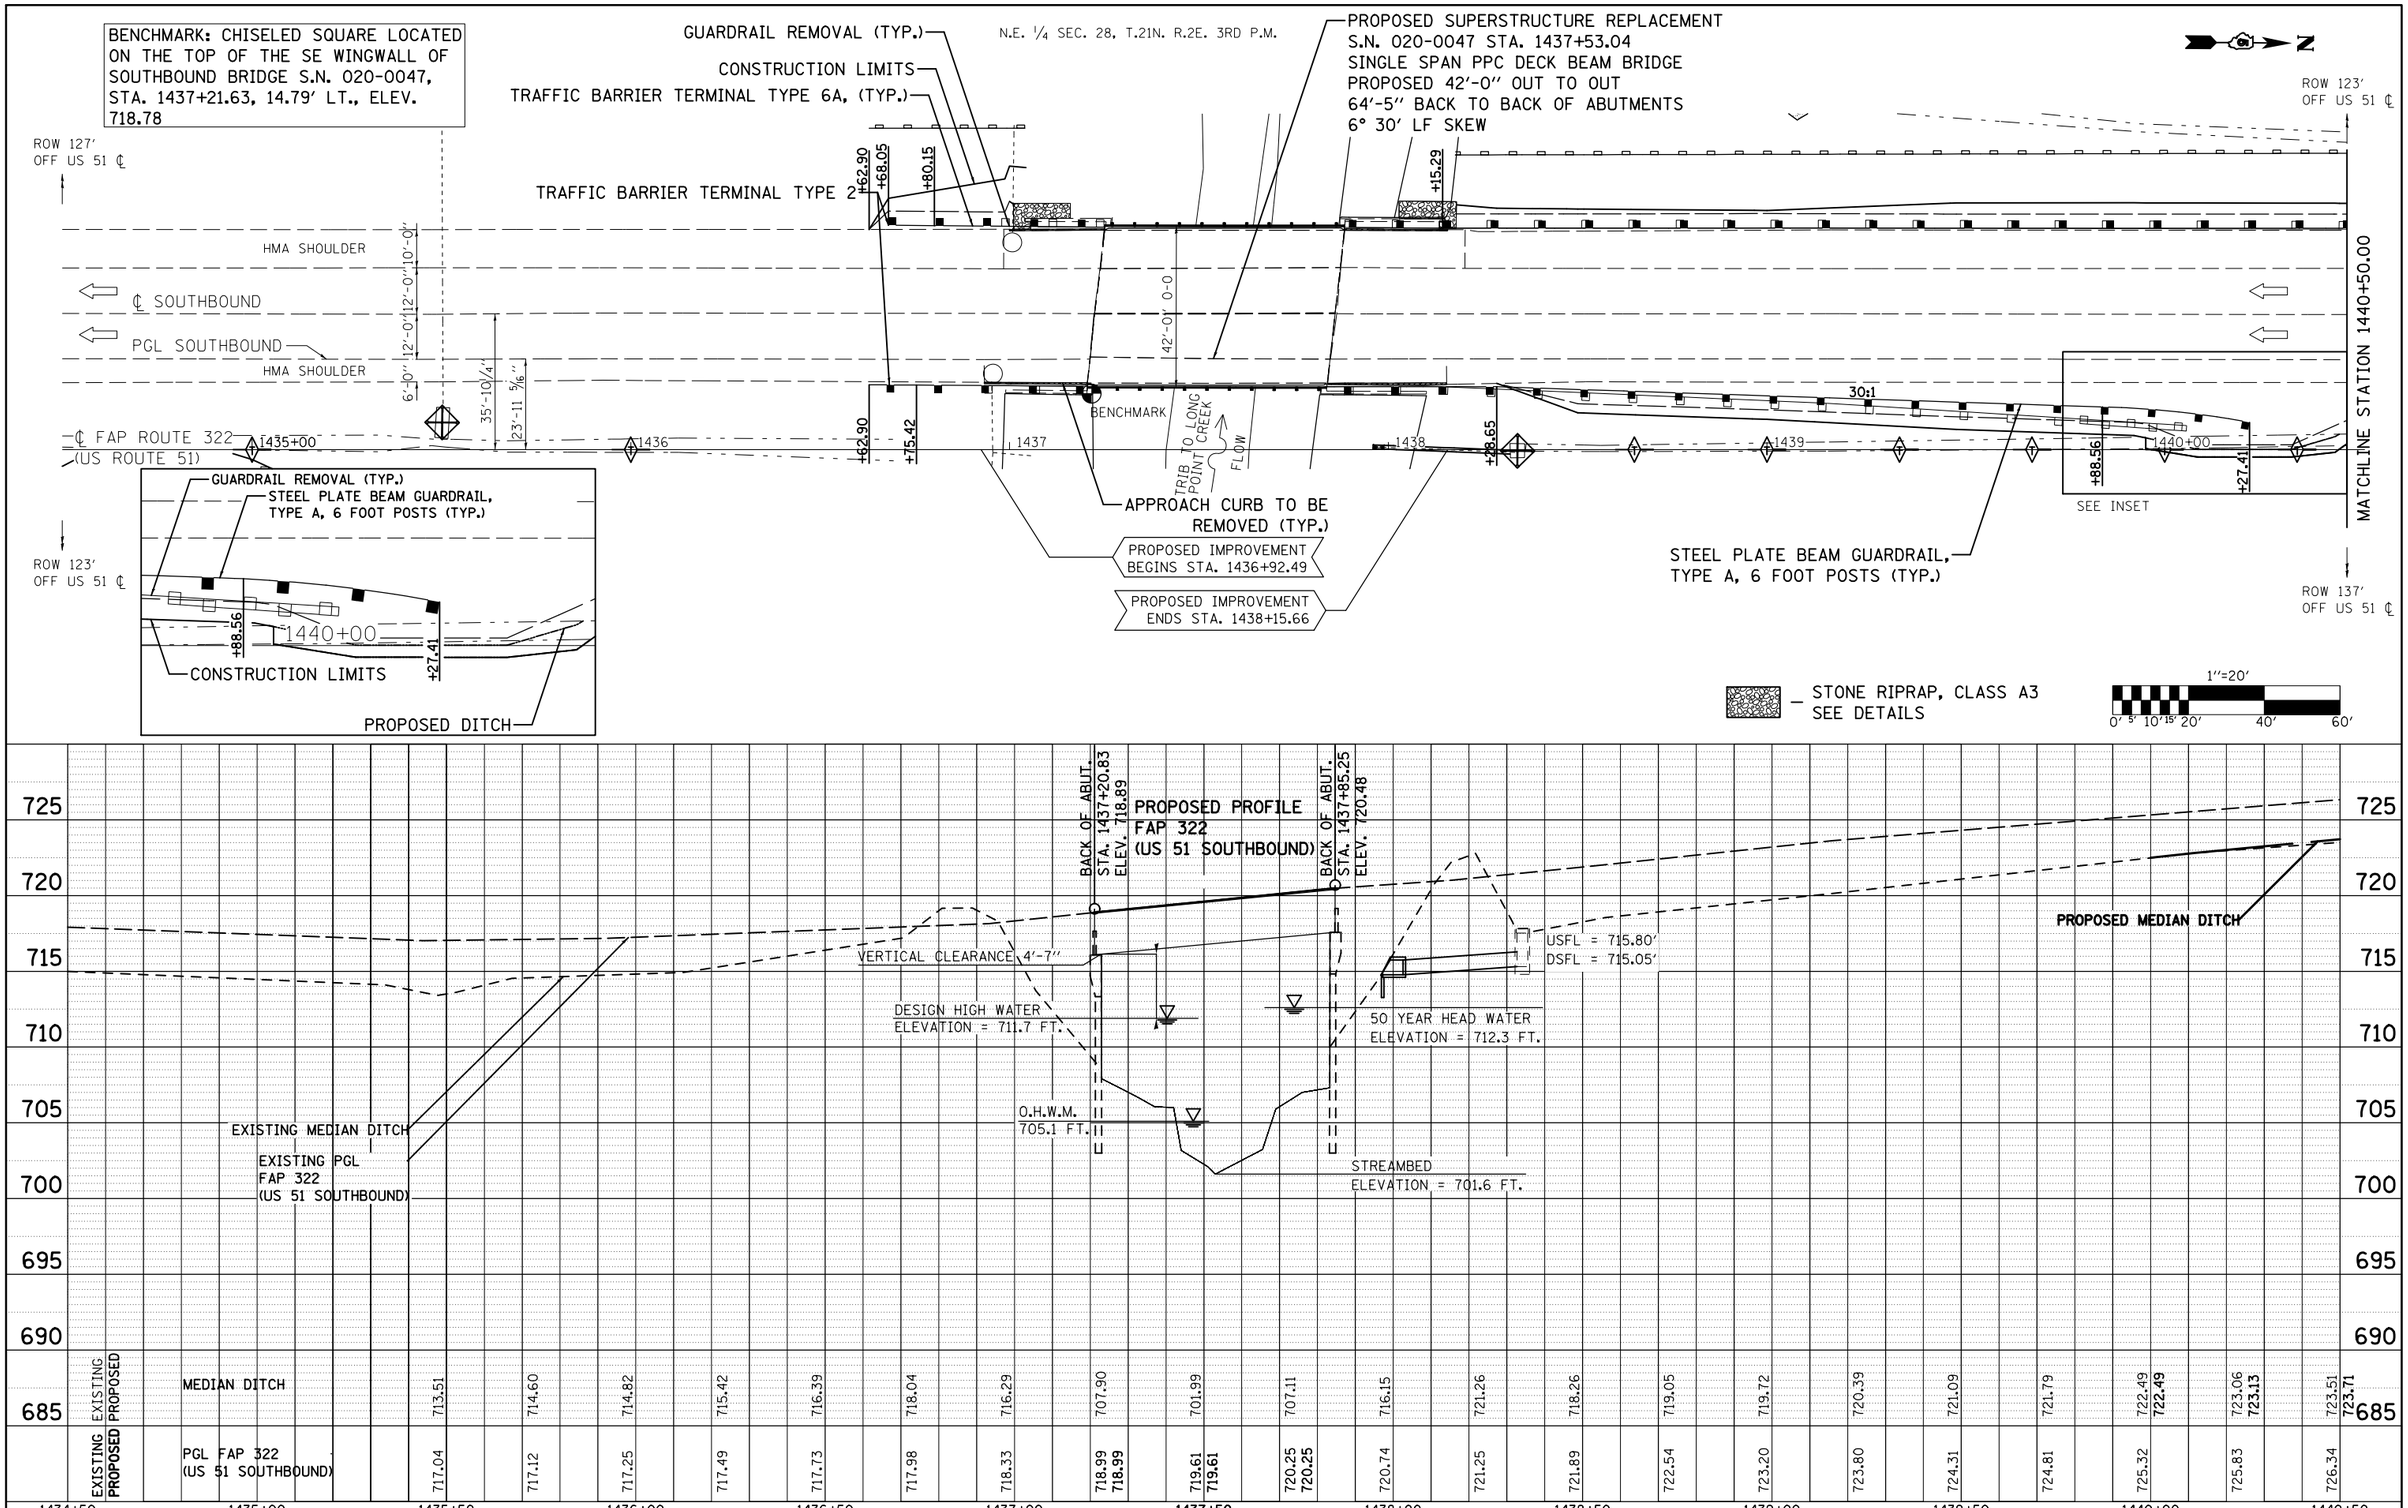

PLAN — SURVEYED / PLOTTED / ALIGNMENT CHECKED / RT. OF WAY CHECKED / CADD FILE NAME — NOTE BOOK NO. ____ — BY — DATE

PROFILE — SURVEYED / PLOTTED / PROFILE CHECKED / BM. NOTED / STRUCTURE NOTATNS CHKD — NOTE BOOK NO. ____ — BY — DATE

FILE NAME = c:\pw_work\pwidot\jaymedf\d0291813\D570606-sht-plnprf.dgn	USER NAME = jaymedf	DESIGNED -	REVISED -
		DRAWN - DFJ	REVISED -
$MODELNAME$	PLOT SCALE = 40.0000 ' / in.	CHECKED -	REVISED -
	PLOT DATE = 1/31/2014	DATE -	REVISED -

STATE OF ILLINOIS
DEPARTMENT OF TRANSPORTATION

S.N. 020-0047 (US 51 SOUTHBOUND)
PLAN & PROFILE SHEETS

SCALE: | SHEET 001 OF 002 SHEETS | STA. 1434+50.00 TO STA. 1440+50.00

F.A.P. RTE.	SECTION	COUNTY	TOTAL SHEETS	SHEET NO.
322	54B-3, 54B-2	DEWITT	89	19

CONTRACT NO. 70606

ILLINOIS FED. AID PROJECT