FINAL SURVEY	NOTE BOOK	SURVEYED	PLOTTED	TEMPLATE	AREAS	AREAS CHECKED	NO.	BY	DATE

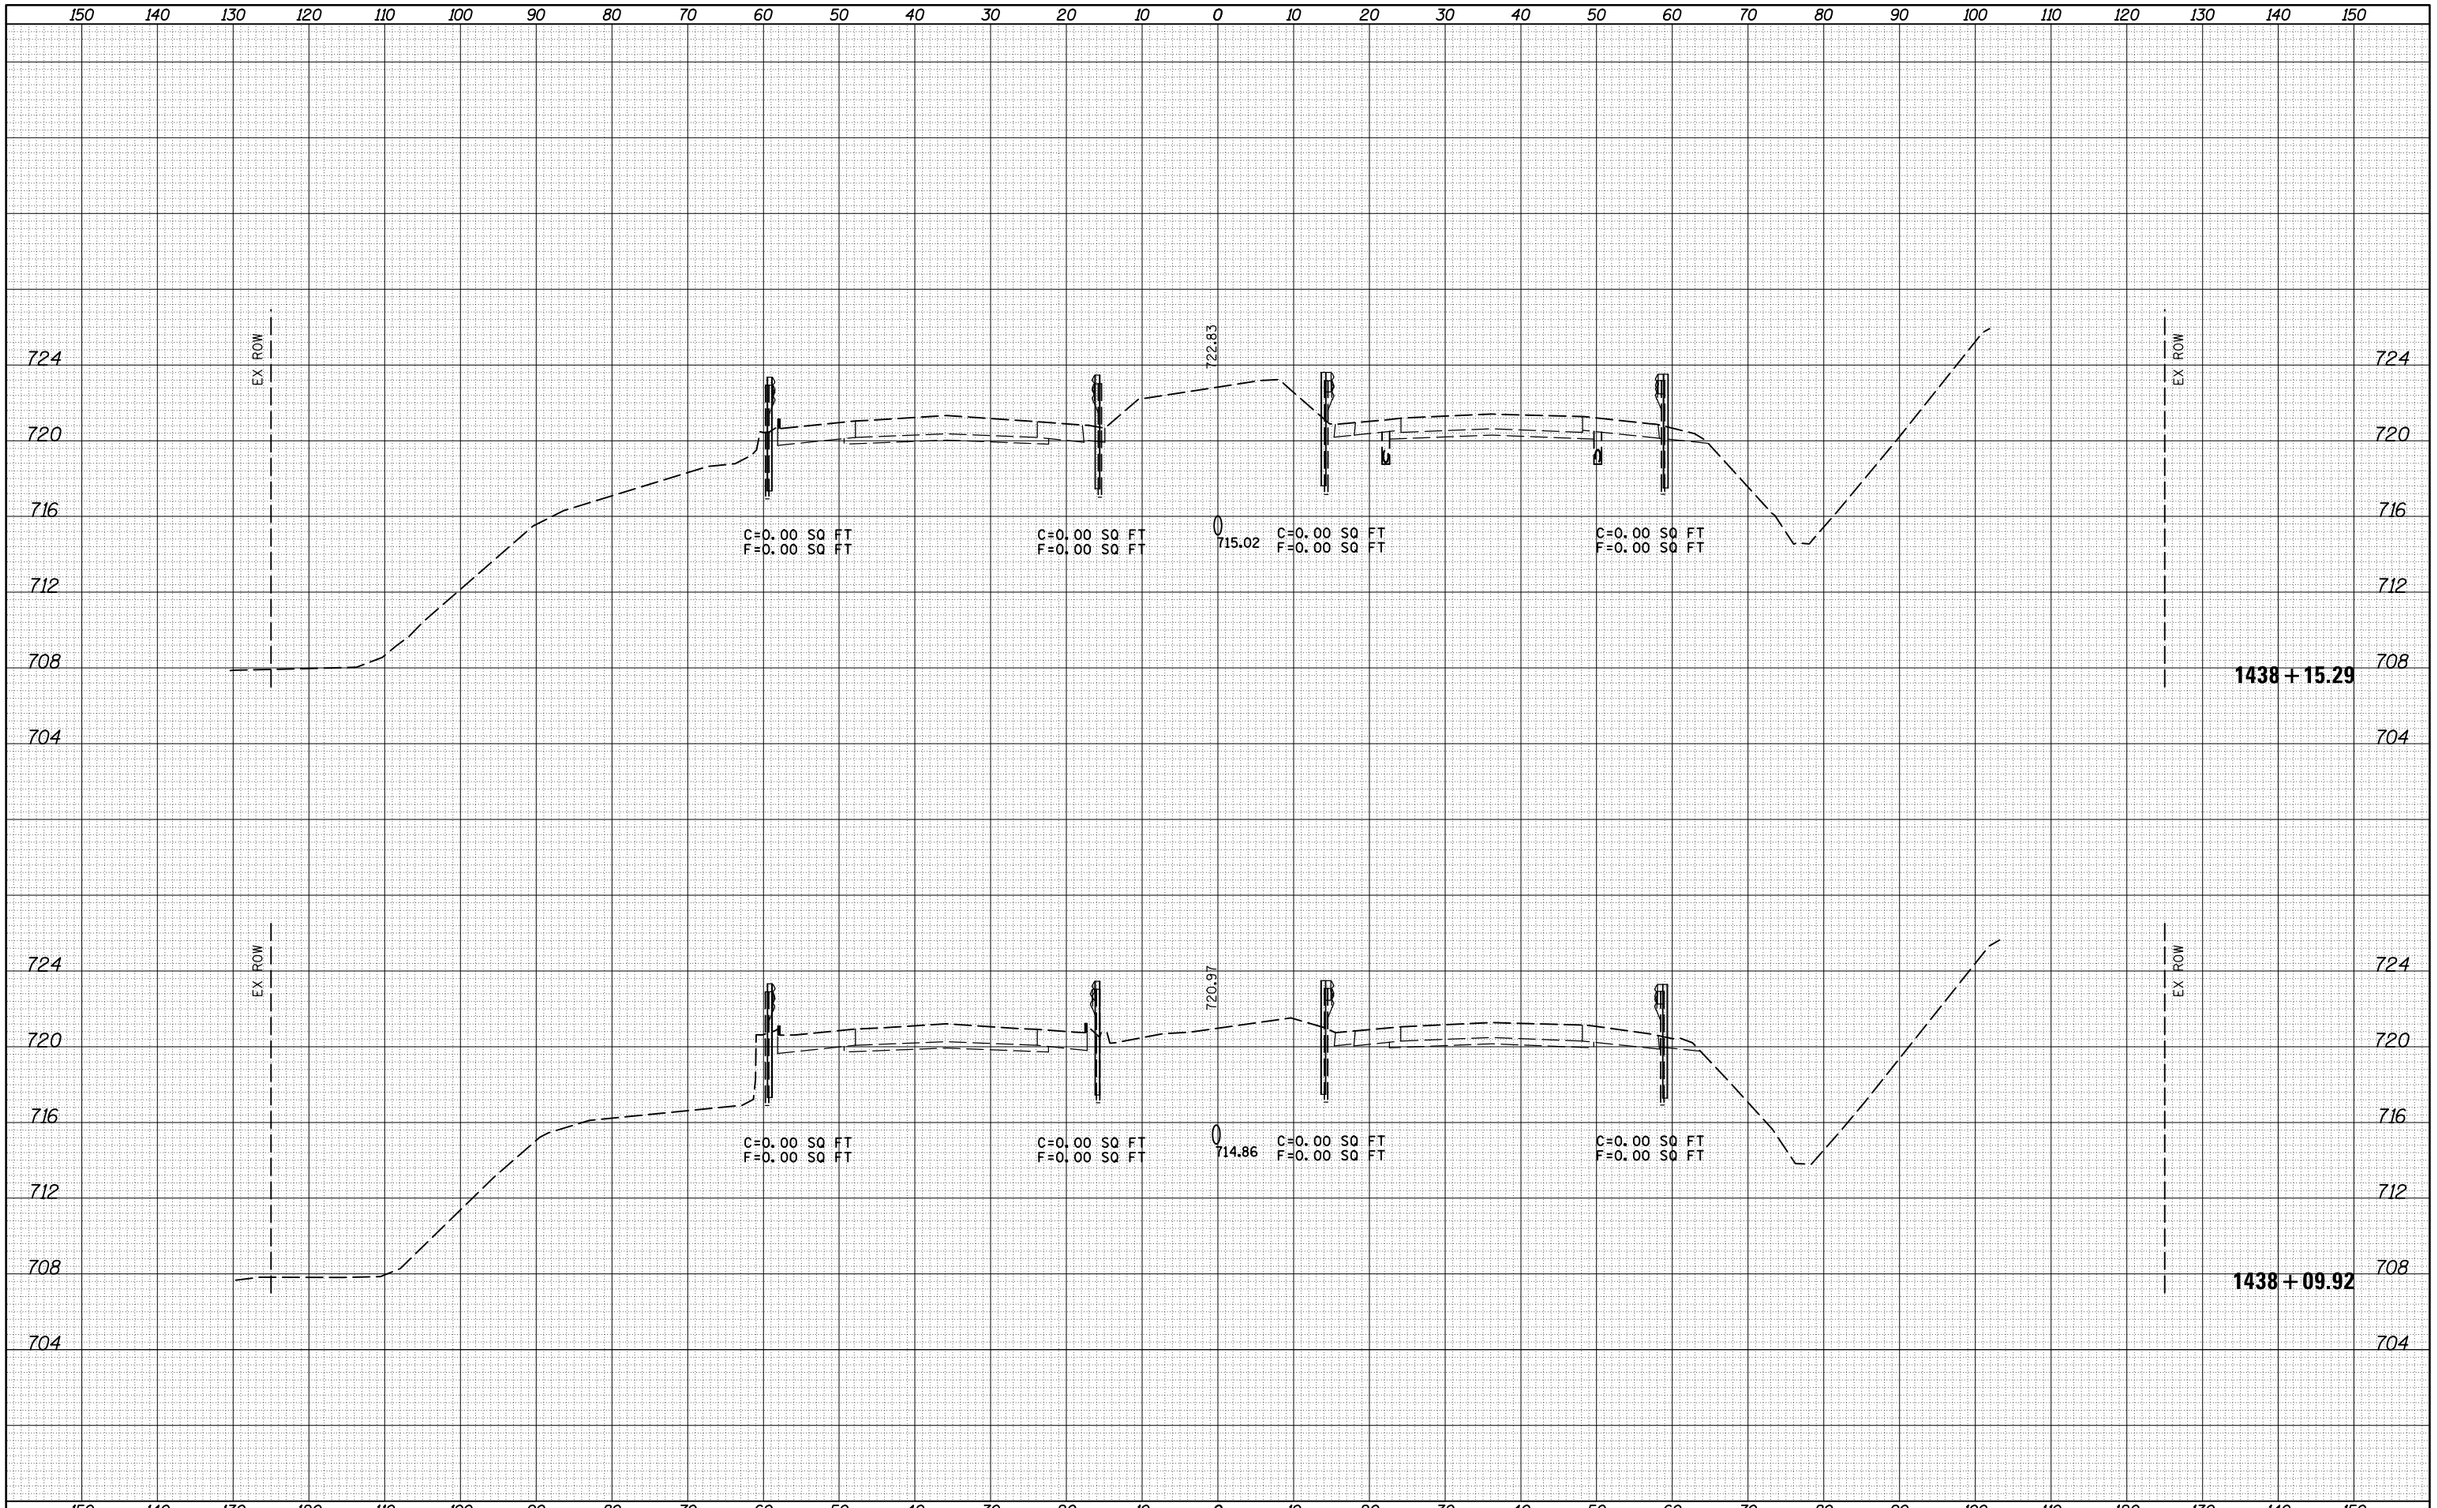

ORIGINAL SURVEY	NOTE BOOK	SURVEYED	PLOTTED	TEMPLATE	AREAS	AREAS CHECKED	NO.	BY	DATE

FILE NAME =	USER NAME = jaymedf	DESIGNED -	REVISED -
c:\pw_work\pwidot\jaymedf\d0291813\D570606-sht-XS-Safety.dgn		DRAWN -	REVISED -
	PLOT SCALE = 20.0000 ' / in.	CHECKED -	REVISED -
$MODELNAME$	PLOT DATE = 1/30/2014	DATE -	REVISED -

STATE OF ILLINOIS
DEPARTMENT OF TRANSPORTATION

US 51 CROSS SECTION SHEETS

SCALE: | SHEET 9 OF 18 SHEETS | STA. 1438+09.92 TO STA.1438+15.29

F.A.P. RTE.	SECTION	COUNTY	TOTAL SHEETS	SHEET NO.
322	54B-3, 54B-2	DEWITT	89	80

CONTRACT NO. 70606

ILLINOIS | FED. AID PROJECT