FINAL SURVEY	NOTE BOOK	SURVEYED	PLOTTED	TEMPLATE	AREAS	AREAS CHECKED	NO.	BY	DATE

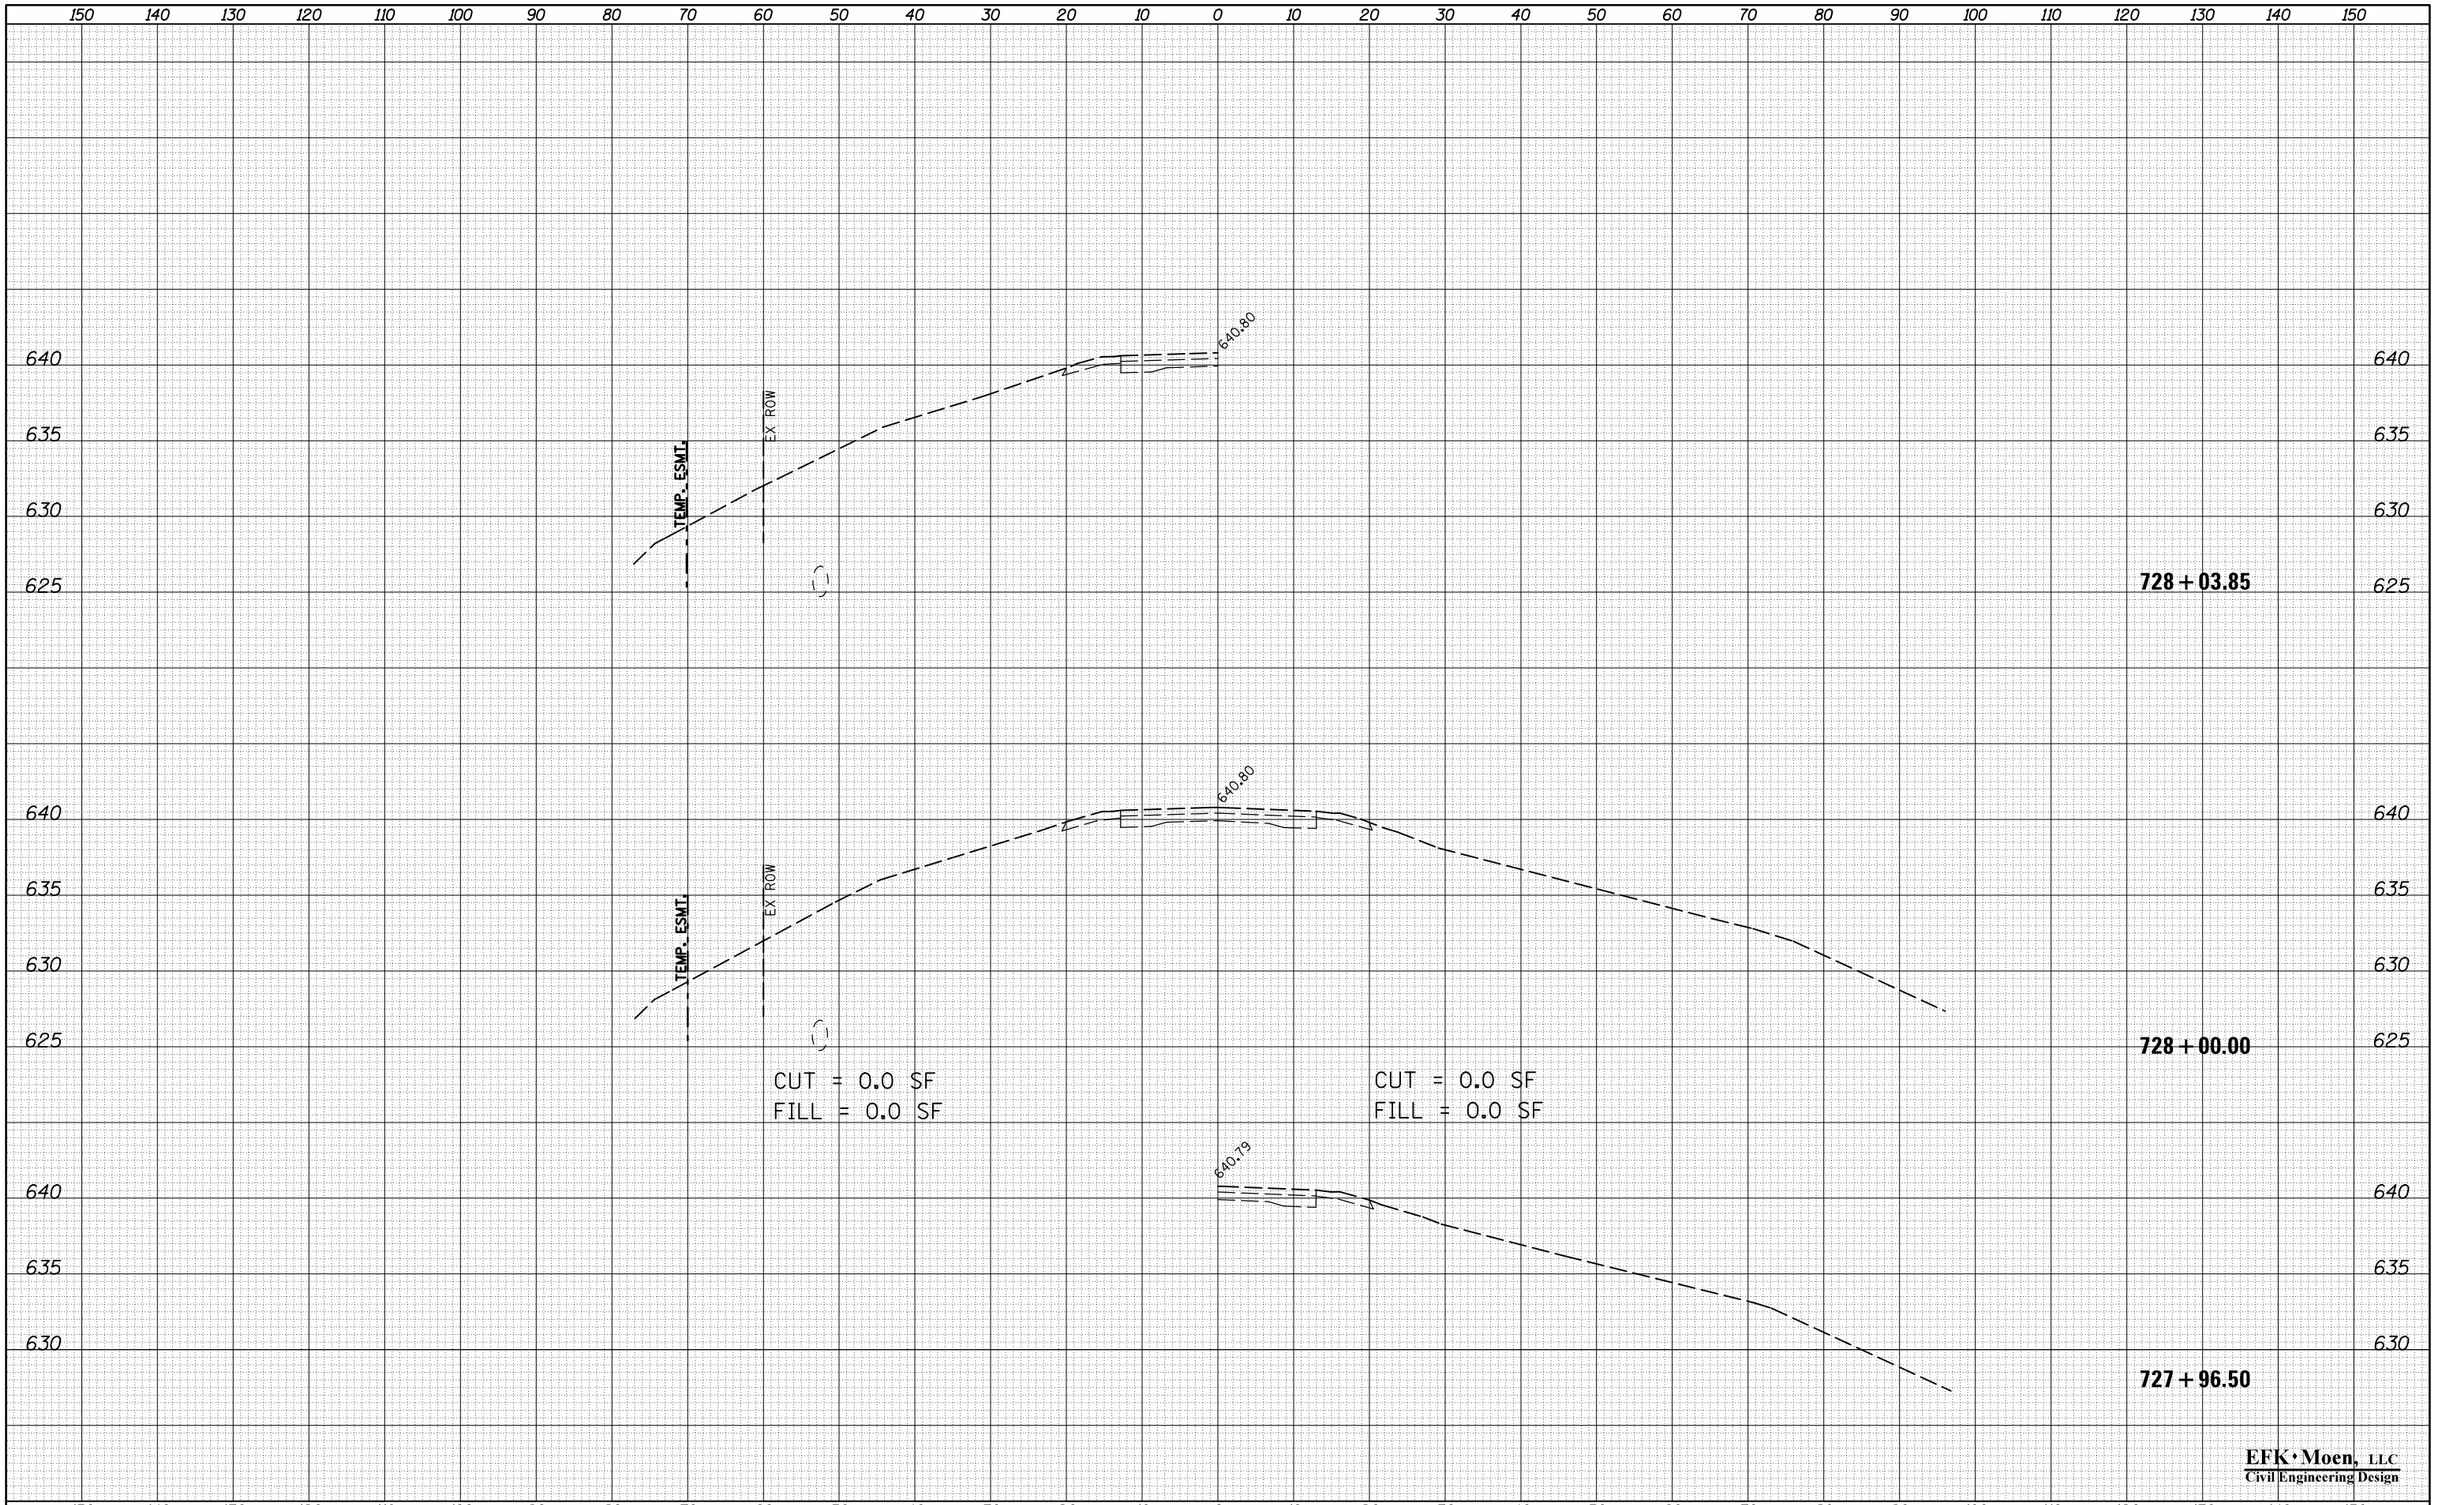

ORIGINAL SURVEY	NOTE BOOK	SURVEYED	PLOTTED	TEMPLATE	AREAS	AREAS CHECKED	NO.	BY	DATE

EFK • Moen, LLC
Civil Engineering Design

FILE NAME = $FILE$	USER NAME = detersbj	DESIGNED - JD	REVISED -
		DRAWN - JD/MK	REVISED -
	PLOT SCALE = 20.0000 ' / in.	CHECKED - SD	REVISED -
	PLOT DATE = 1/13/2014	DATE - 10/18/13	REVISED -

STATE OF ILLINOIS
DEPARTMENT OF TRANSPORTATION

CROSS SECTIONS (FAP 711)

SCALE: 5'V:10'H | SHEET NO. 3 OF 9 SHEETS | STA. 727+96.50 TO STA. 728+03.85

F.A.P. RTE.	SECTION	COUNTY	TOTAL SHEETS	SHEET NO.
711	116BR-1	VERMILION	84	78
		CONTRACT NO. 70614		
	ILLINOIS FED. AID PROJECT			