**SEE GENERAL NOTE 451 (SPECIAL) FOR SPECIFIC ROUT & SEAL INSTRUCTIONS AT THIS LOCATION.

(7) LOCATION 3 (US 36)
EXISTING TYPICAL CROSS SECTION

STATION	TO	STATION
(5) 773+04.63		782+03.58 (8)

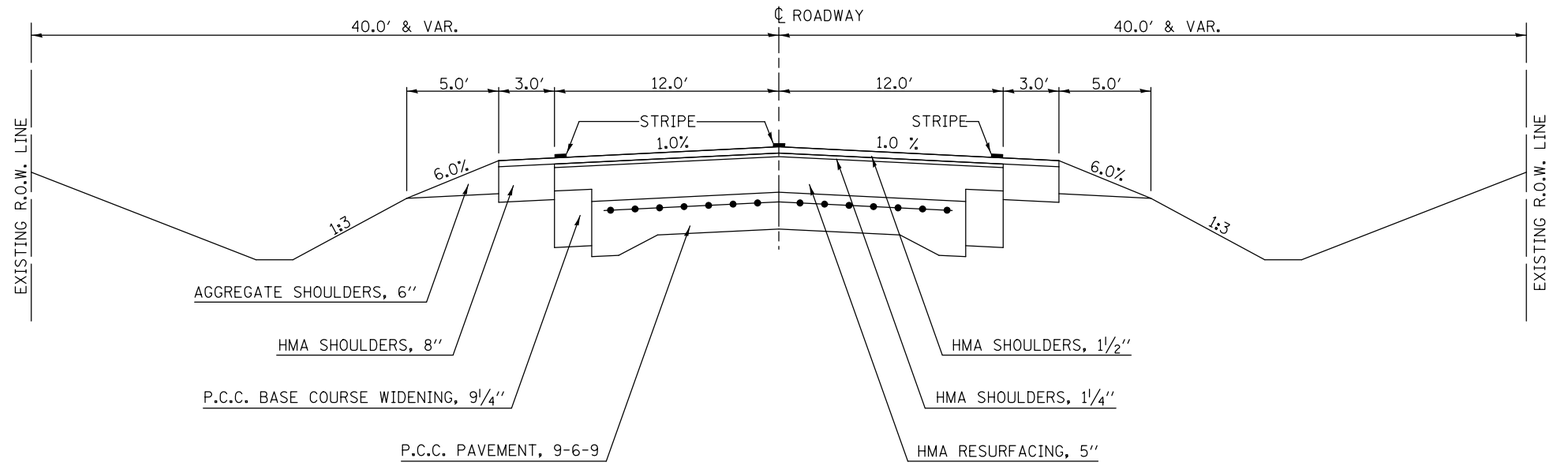

**SEE GENERAL NOTE 451 (SPECIAL) FOR SPECIFIC ROUT & SEAL INSTRUCTIONS AT THIS LOCATION.

(8) LOCATION 3 (US 36)
EXISTING TYPICAL CROSS SECTION

ROUT & SEAL OMISSIONS:
SN 021-0052 STA. 828+74.00 TO STA. 830+56.00

STATION	TO	STATION
(7) 782+03.58		932+29.05

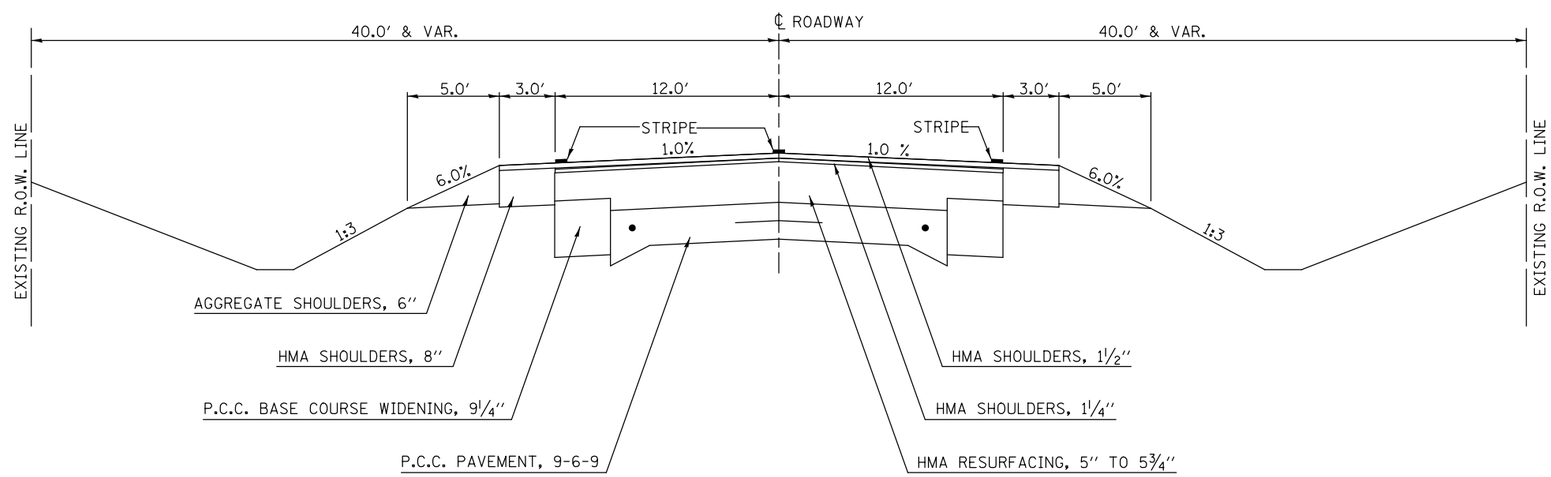

FILE NAME = c:\pw_work\pwidot\cearlockjd\d0381332\D570A32-sht-Typicals.dgn	USER NAME = cearlockjd	DESIGNED -	REVISED -
		DRAWN -	REVISED -
	PLOT SCALE = 40.0000 ′ / in.	CHECKED -	REVISED -
$MODELNAME$	PLOT DATE = 2/14/2014	DATE -	REVISED -

STATE OF ILLINOIS
DEPARTMENT OF TRANSPORTATION

EXISTING TYPICAL CROSS SECTIONS
LOCATION #3 (US 36)

SCALE: | SHEET 4 OF 4 SHEETS | STA. | TO STA.

F.A. RTE.	SECTION	COUNTY	TOTAL SHEETS	SHEET NO.
VAR.	*	VARIOUS	41	27
*D5 CRACK & JOINT SEAL 2014-1		CONTRACT NO. 70A32		
	ILLINOIS	FED. AID PROJECT		