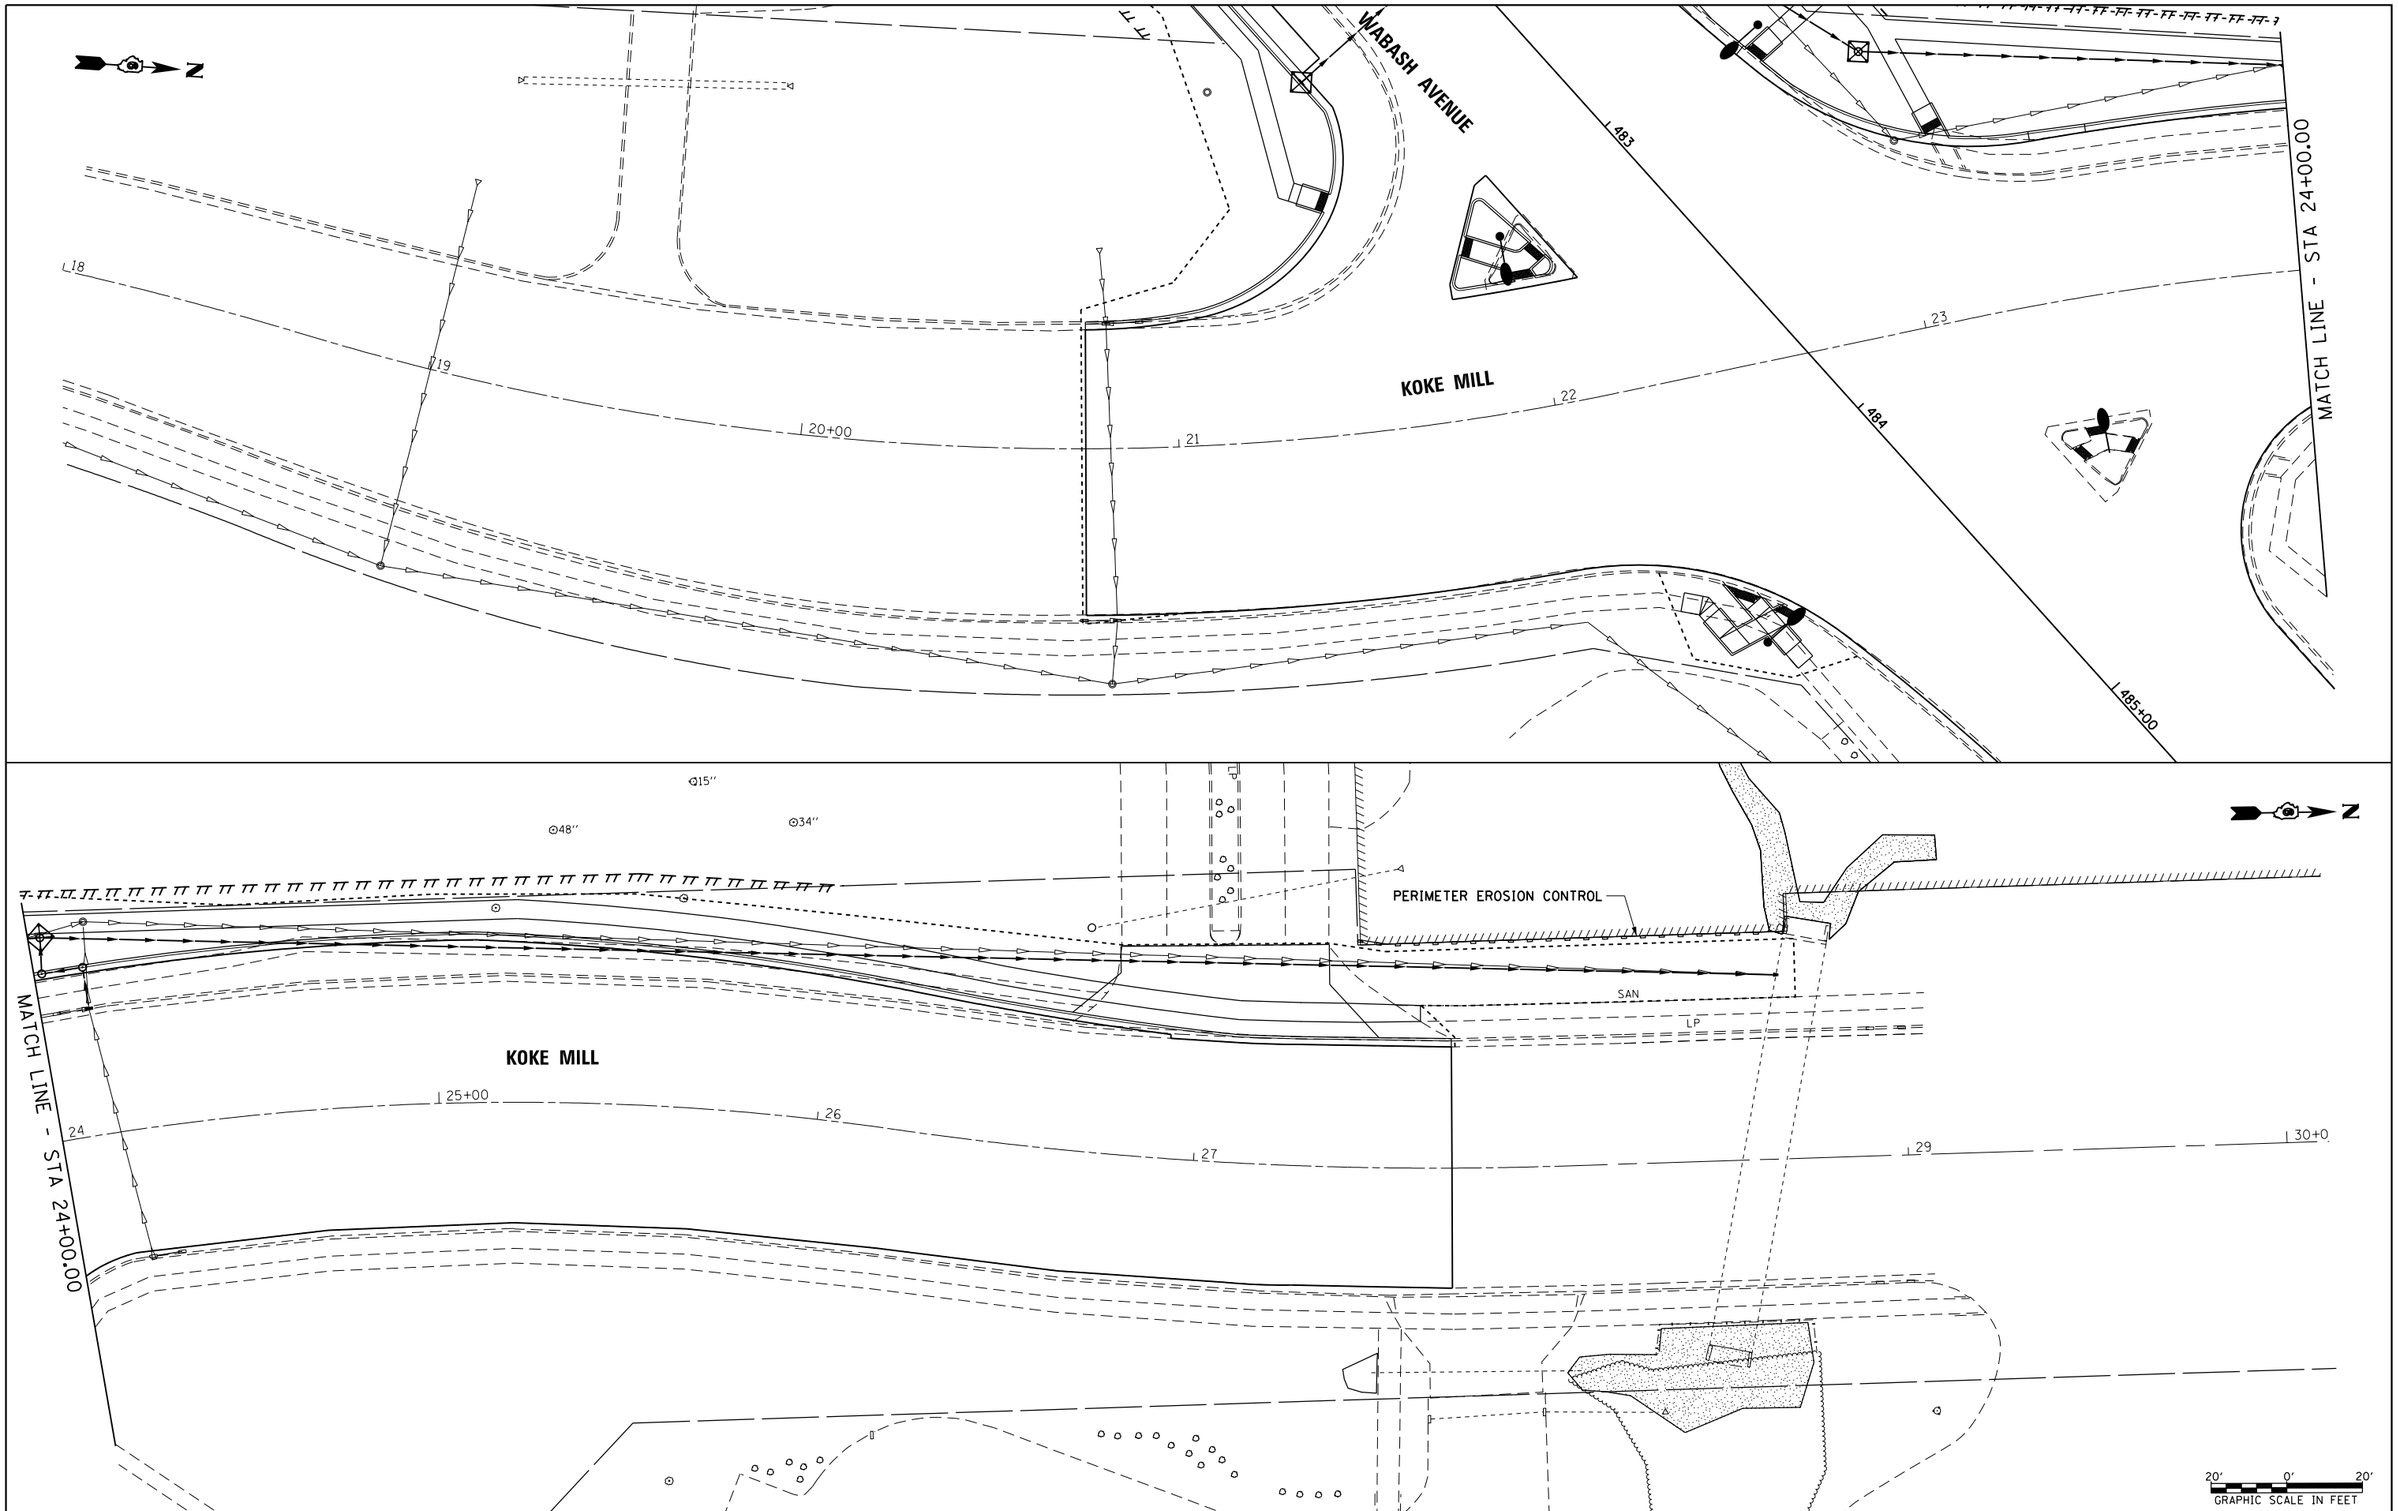

FILE NAME = c:\pw_work\pwidot\sparksgw\d0371346\D672890-sht-EROSION.dgn	USER NAME = sparksgw	DESIGNED -	REVISED -	STATE OF ILLINOIS DEPARTMENT OF TRANSPORTATION	KOKE MILL EROSION CONTROL PLAN	F.A.U. RTE.	SECTION	COUNTY	TOTAL SHEETS / SHEET NO.
	PLOT SCALE = 40.0000 ' / in.	CHECKED -	REVISED -			8012	21(W-3, TS-1, RS-7)	SANGAMON	679 / 286
Default	PLOT DATE = Feb-04-2014 01:41:54PM	DATE - 12/04/2013	REVISED -		SCALE: SHEET OF SHEETS STA. TO STA.			CONTRACT NO. 72890	
							ILLINOIS	FED. AID PROJECT	