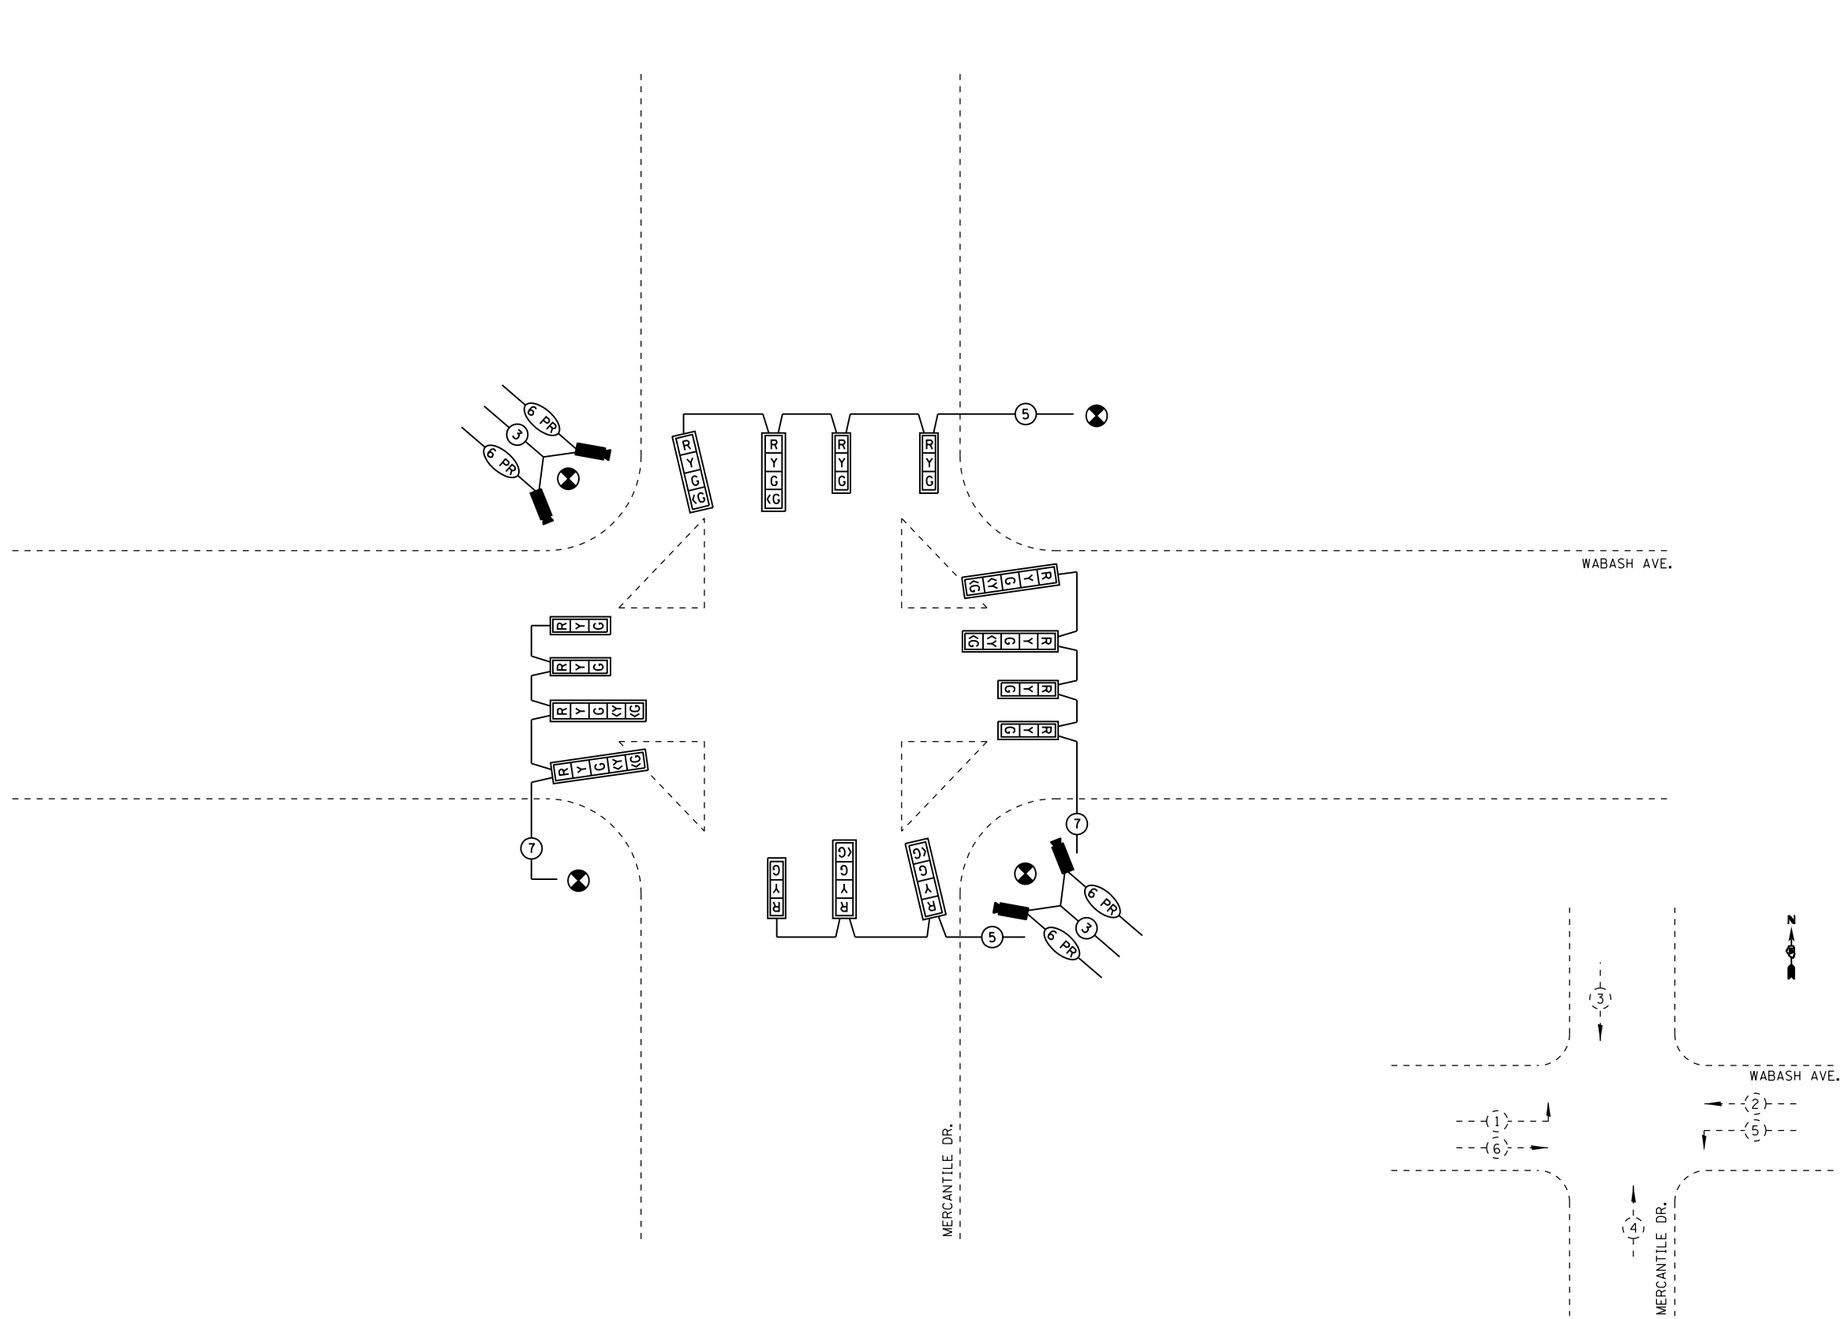

TEMPORARY PHASE DESIGNATION DIAGRAM

NOT TO SCALE

USER NAME = sparksgw	DESIGNED -	REVISED - WCD 10/17/2013	
	DRAWN - BDM	REVISED -	
PLOT SCALE = 40.0000 ' / in.	CHECKED - JSA	REVISED -	
PLOT DATE = Feb-04-2014 01:45:41PM	DATE - 7/15/09	REVISED -	

STATE OF ILLINOIS
DEPARTMENT OF TRANSPORTATION

TEMPORARY CABLE PLAN
WABASH AVE. & MERCANTILE DR.

SCALE: | SHEET NO. 23 OF 37 SHEETS | STA. | TO STA.

F.A.U. RTE.	SECTION	COUNTY	TOTAL SHEETS	SHEET NO.
8012	21(W-3, TS-1, RS-7)	SANGAMON	679	358
		CONTRACT NO. 72890		
		ILLINOIS FED. AID PROJECT		

FILE NAME = c:\pw_work\pwidot\sparksgw\d0367866\D672890-sht23-md cable 1.dgn