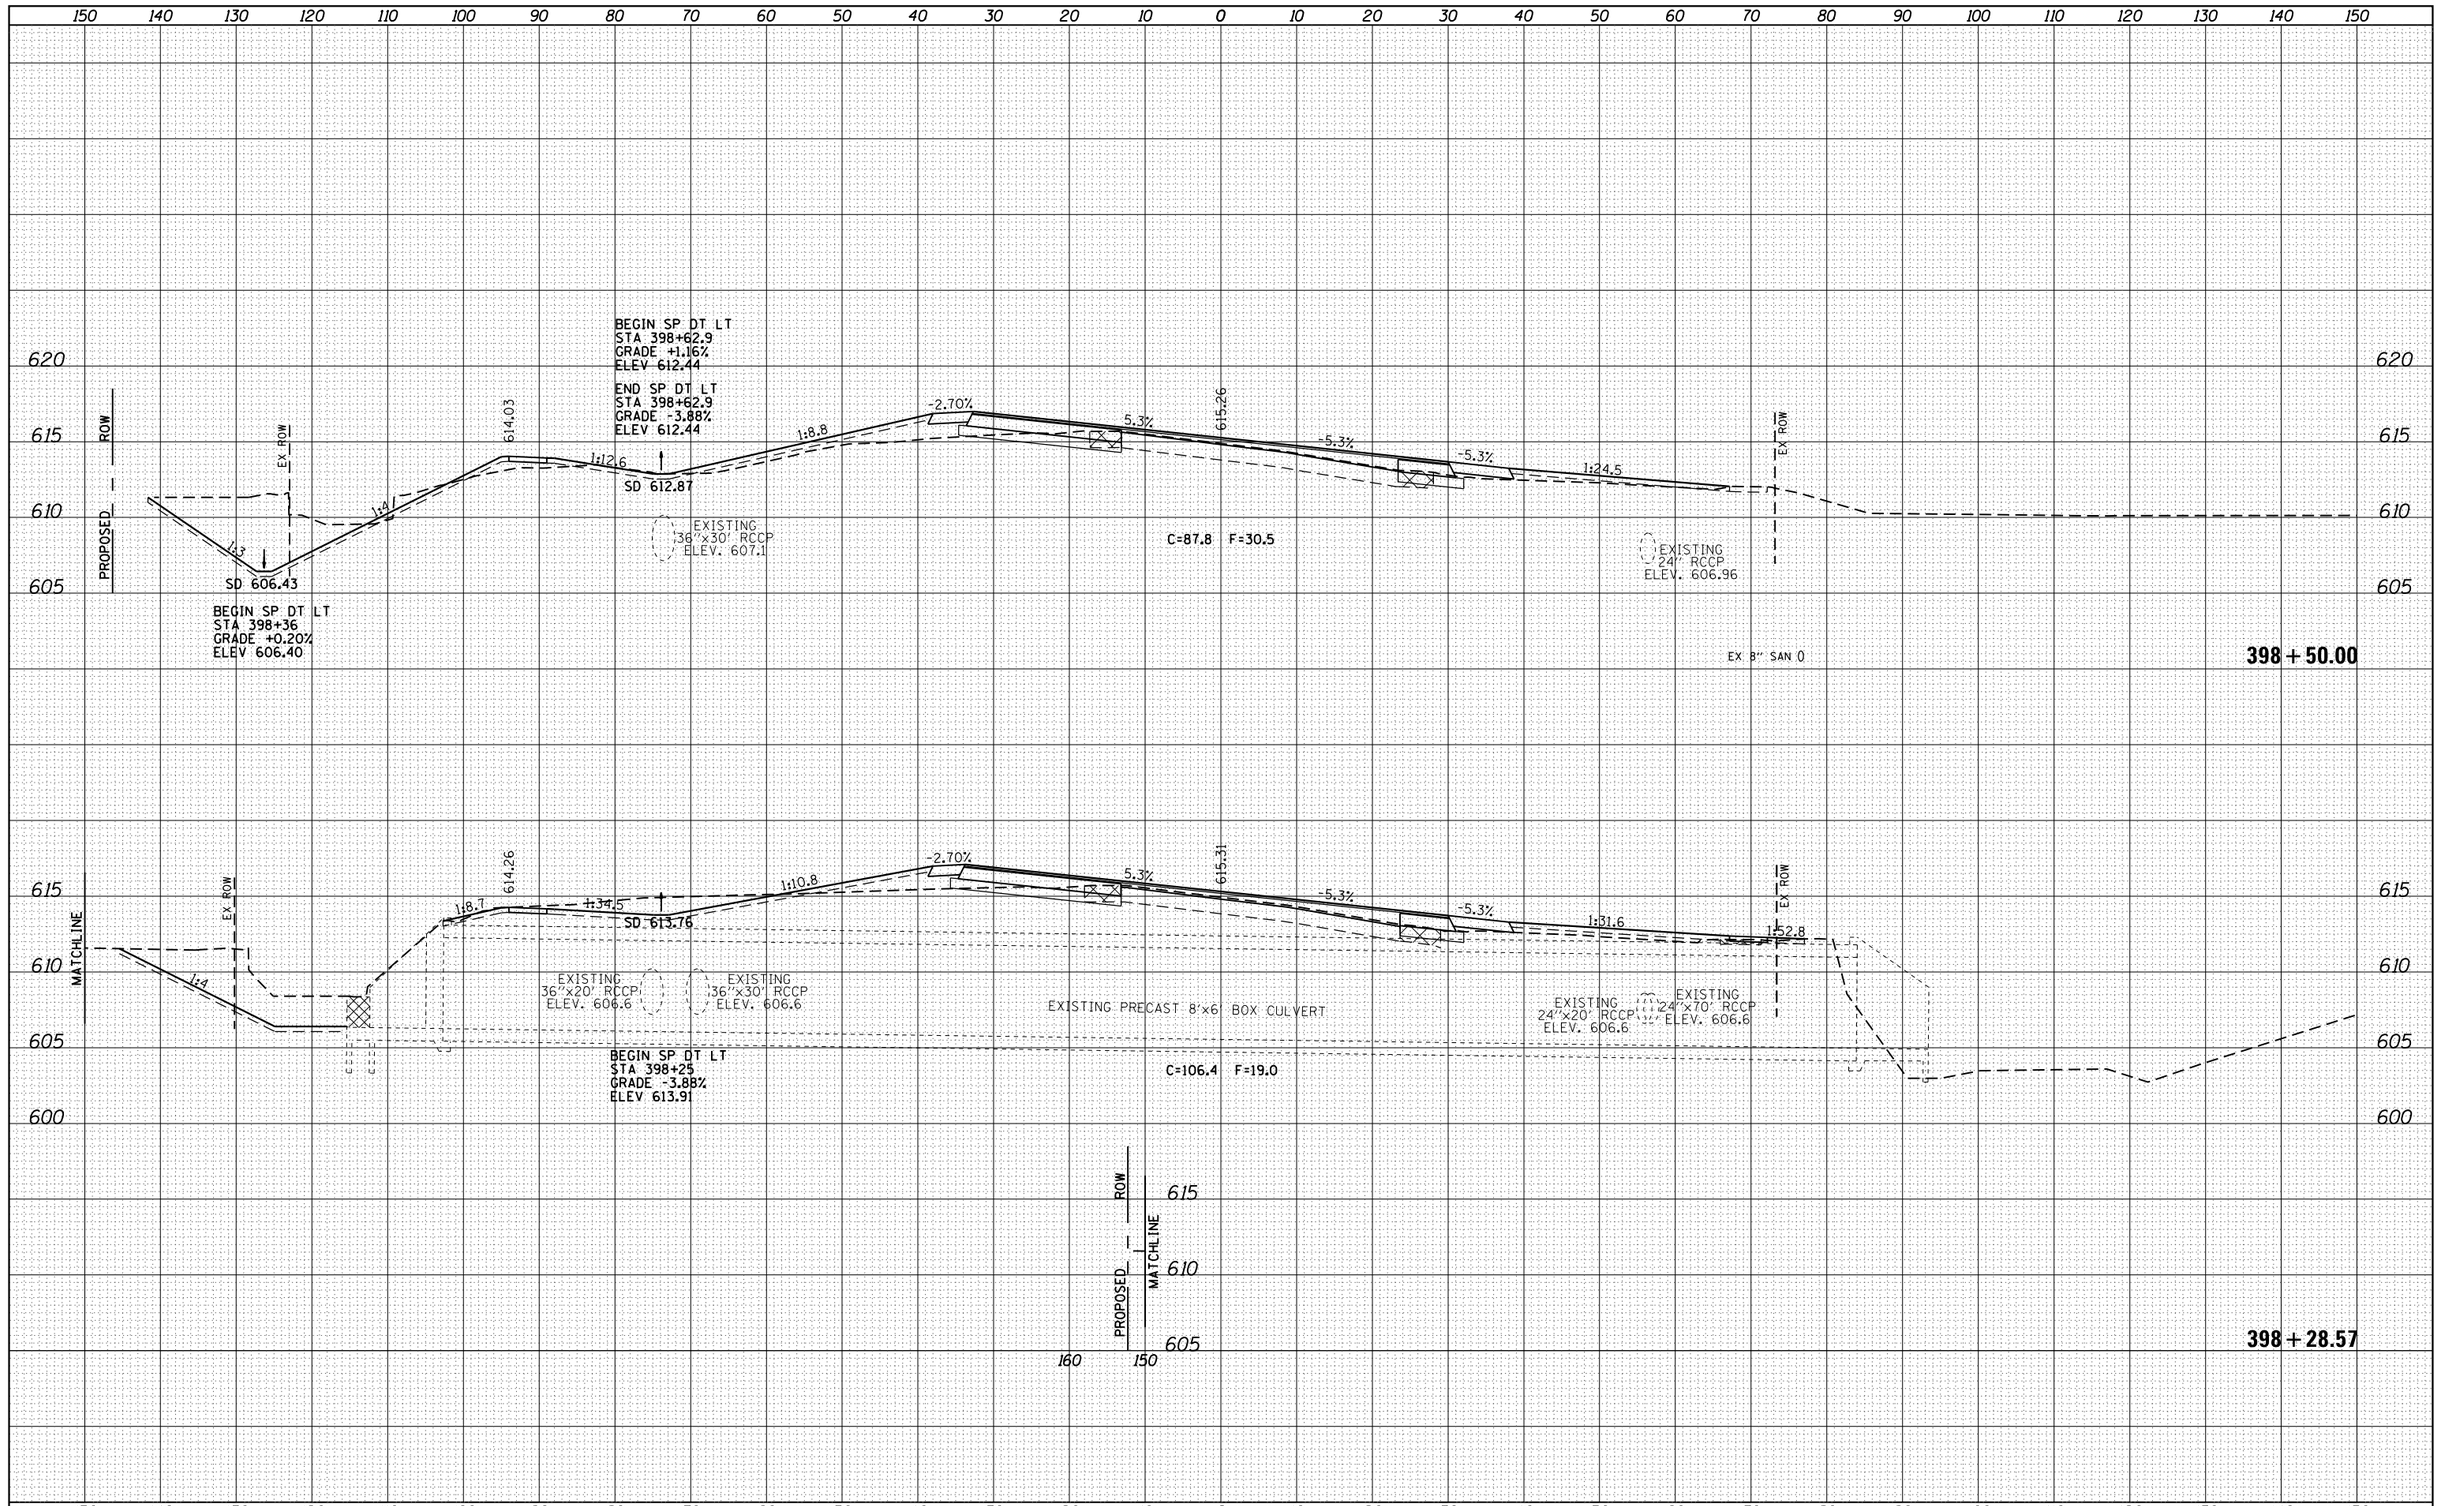

FINAL SURVEY		BY	DATE
NOTE BOOK	SURVEYED		
NO.	PLOTTED		
	TEMPLATE		
	AREAS		
	AREAS CHECKED		

ORIGINAL SURVEY		BY	DATE
NOTE BOOK	SURVEYED		
NO.	PLOTTED		
	TEMPLATE		
	AREAS		
	AREAS CHECKED		

FILE NAME = c:\pw_work\pwidot\sparksgw\d0373645\D672890-sht-xssht-Wabash.dgn	USER NAME = sparksgw	DESIGNED - AWM	REVISED -
		DRAWN - TJD	REVISED -
	PLOT SCALE = 20.0000 ' / in.	CHECKED - AWM	REVISED -
Default	PLOT DATE = Feb-04-2014 01:51:41PM	DATE - 12/04/2013	REVISED -

STATE OF ILLINOIS
DEPARTMENT OF TRANSPORTATION

WABASH AVENUE
CROSS SECTIONS

SCALE: 1"=10'H, 5'V | SHEET 42 OF 124 SHEETS | STA. 398+28.57 TO STA. 398+50.00

F.A.U. RTE.	SECTION	COUNTY	TOTAL SHEETS	SHEET NO.
8012	21(W-3, TS-1, RS-7)	SANGAMON	679	512
		CONTRACT NO. 72890		
		ILLINOIS FED. AID PROJECT		