FINAL SURVEY	NOTE BOOK	PAGE NO.

BY	DATE
SURVEYED	
PLOTTED	
TEMPLATE	
AREAS	
AREAS CHECKED	

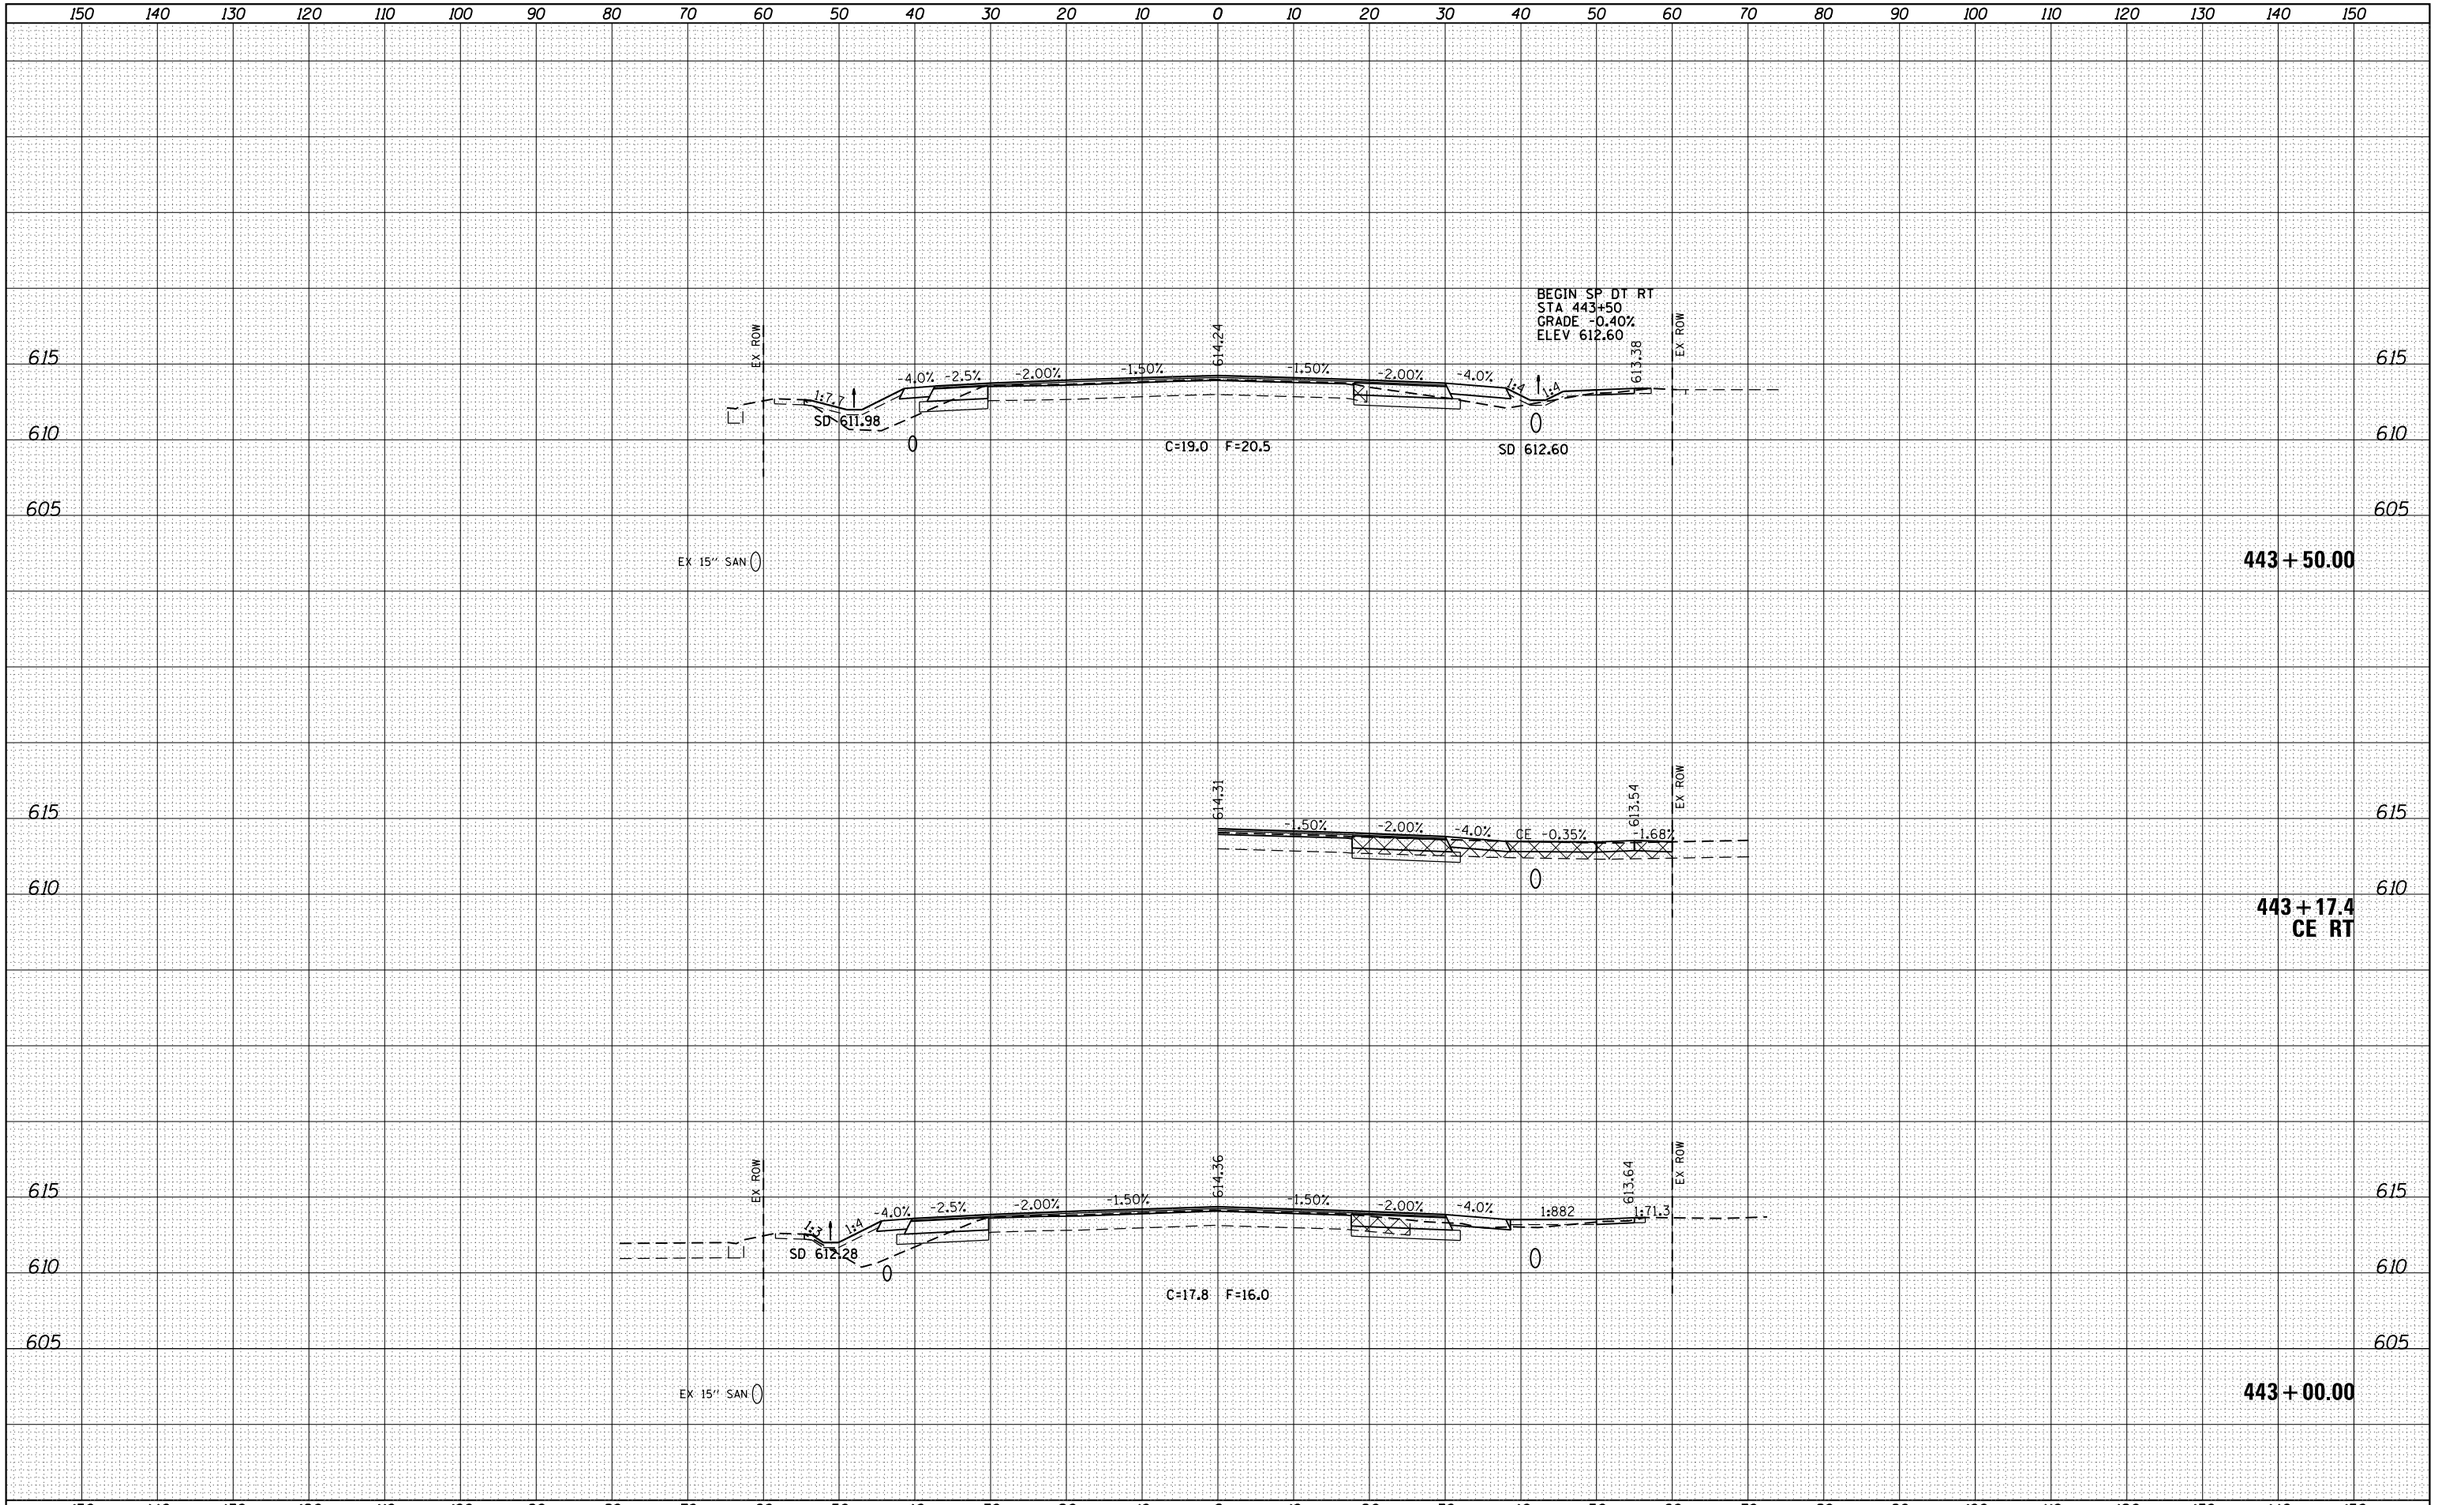

ORIGINAL SURVEY	NOTE BOOK	NO.

BY	DATE
SURVEYED	
PLOTTED	
TEMPLATE	
AREAS	
AREAS CHECKED	

FILE NAME =	USER NAME = sparksgw	DESIGNED - AWM	REVISED -
c:\pw_work\pwidot\sparksgw\d0373645\D672890-sht-xssht-Wabash.dgn		DRAWN - TJD	REVISED -
	PLOT SCALE = 20.0000 ' / in.	CHECKED - AWM	REVISED -
Default	PLOT DATE = Feb-04-2014 01:52:25PM	DATE - 12/04/2013	REVISED -

STATE OF ILLINOIS
DEPARTMENT OF TRANSPORTATION

WABASH AVENUE
CROSS SECTIONS

SCALE: 1"=10'H, 5'V | SHEET 78 OF 124 SHEETS | STA. 443+00.00 TO STA. 443+50.00

F.A.U. RTE.	SECTION	COUNTY	TOTAL SHEETS	SHEET NO.
8012	21(W-3, TS-1, RS-7)	SANGAMON	679	548
		CONTRACT NO. 72890		
	ILLINOIS	FED. AID PROJECT		