FINAL SURVEY	NOTE BOOK	NO.
	SURVEYED	BY
	PLOTTED	
	TEMPLATE	
	AREAS	DATE
	AREAS CHECKED	

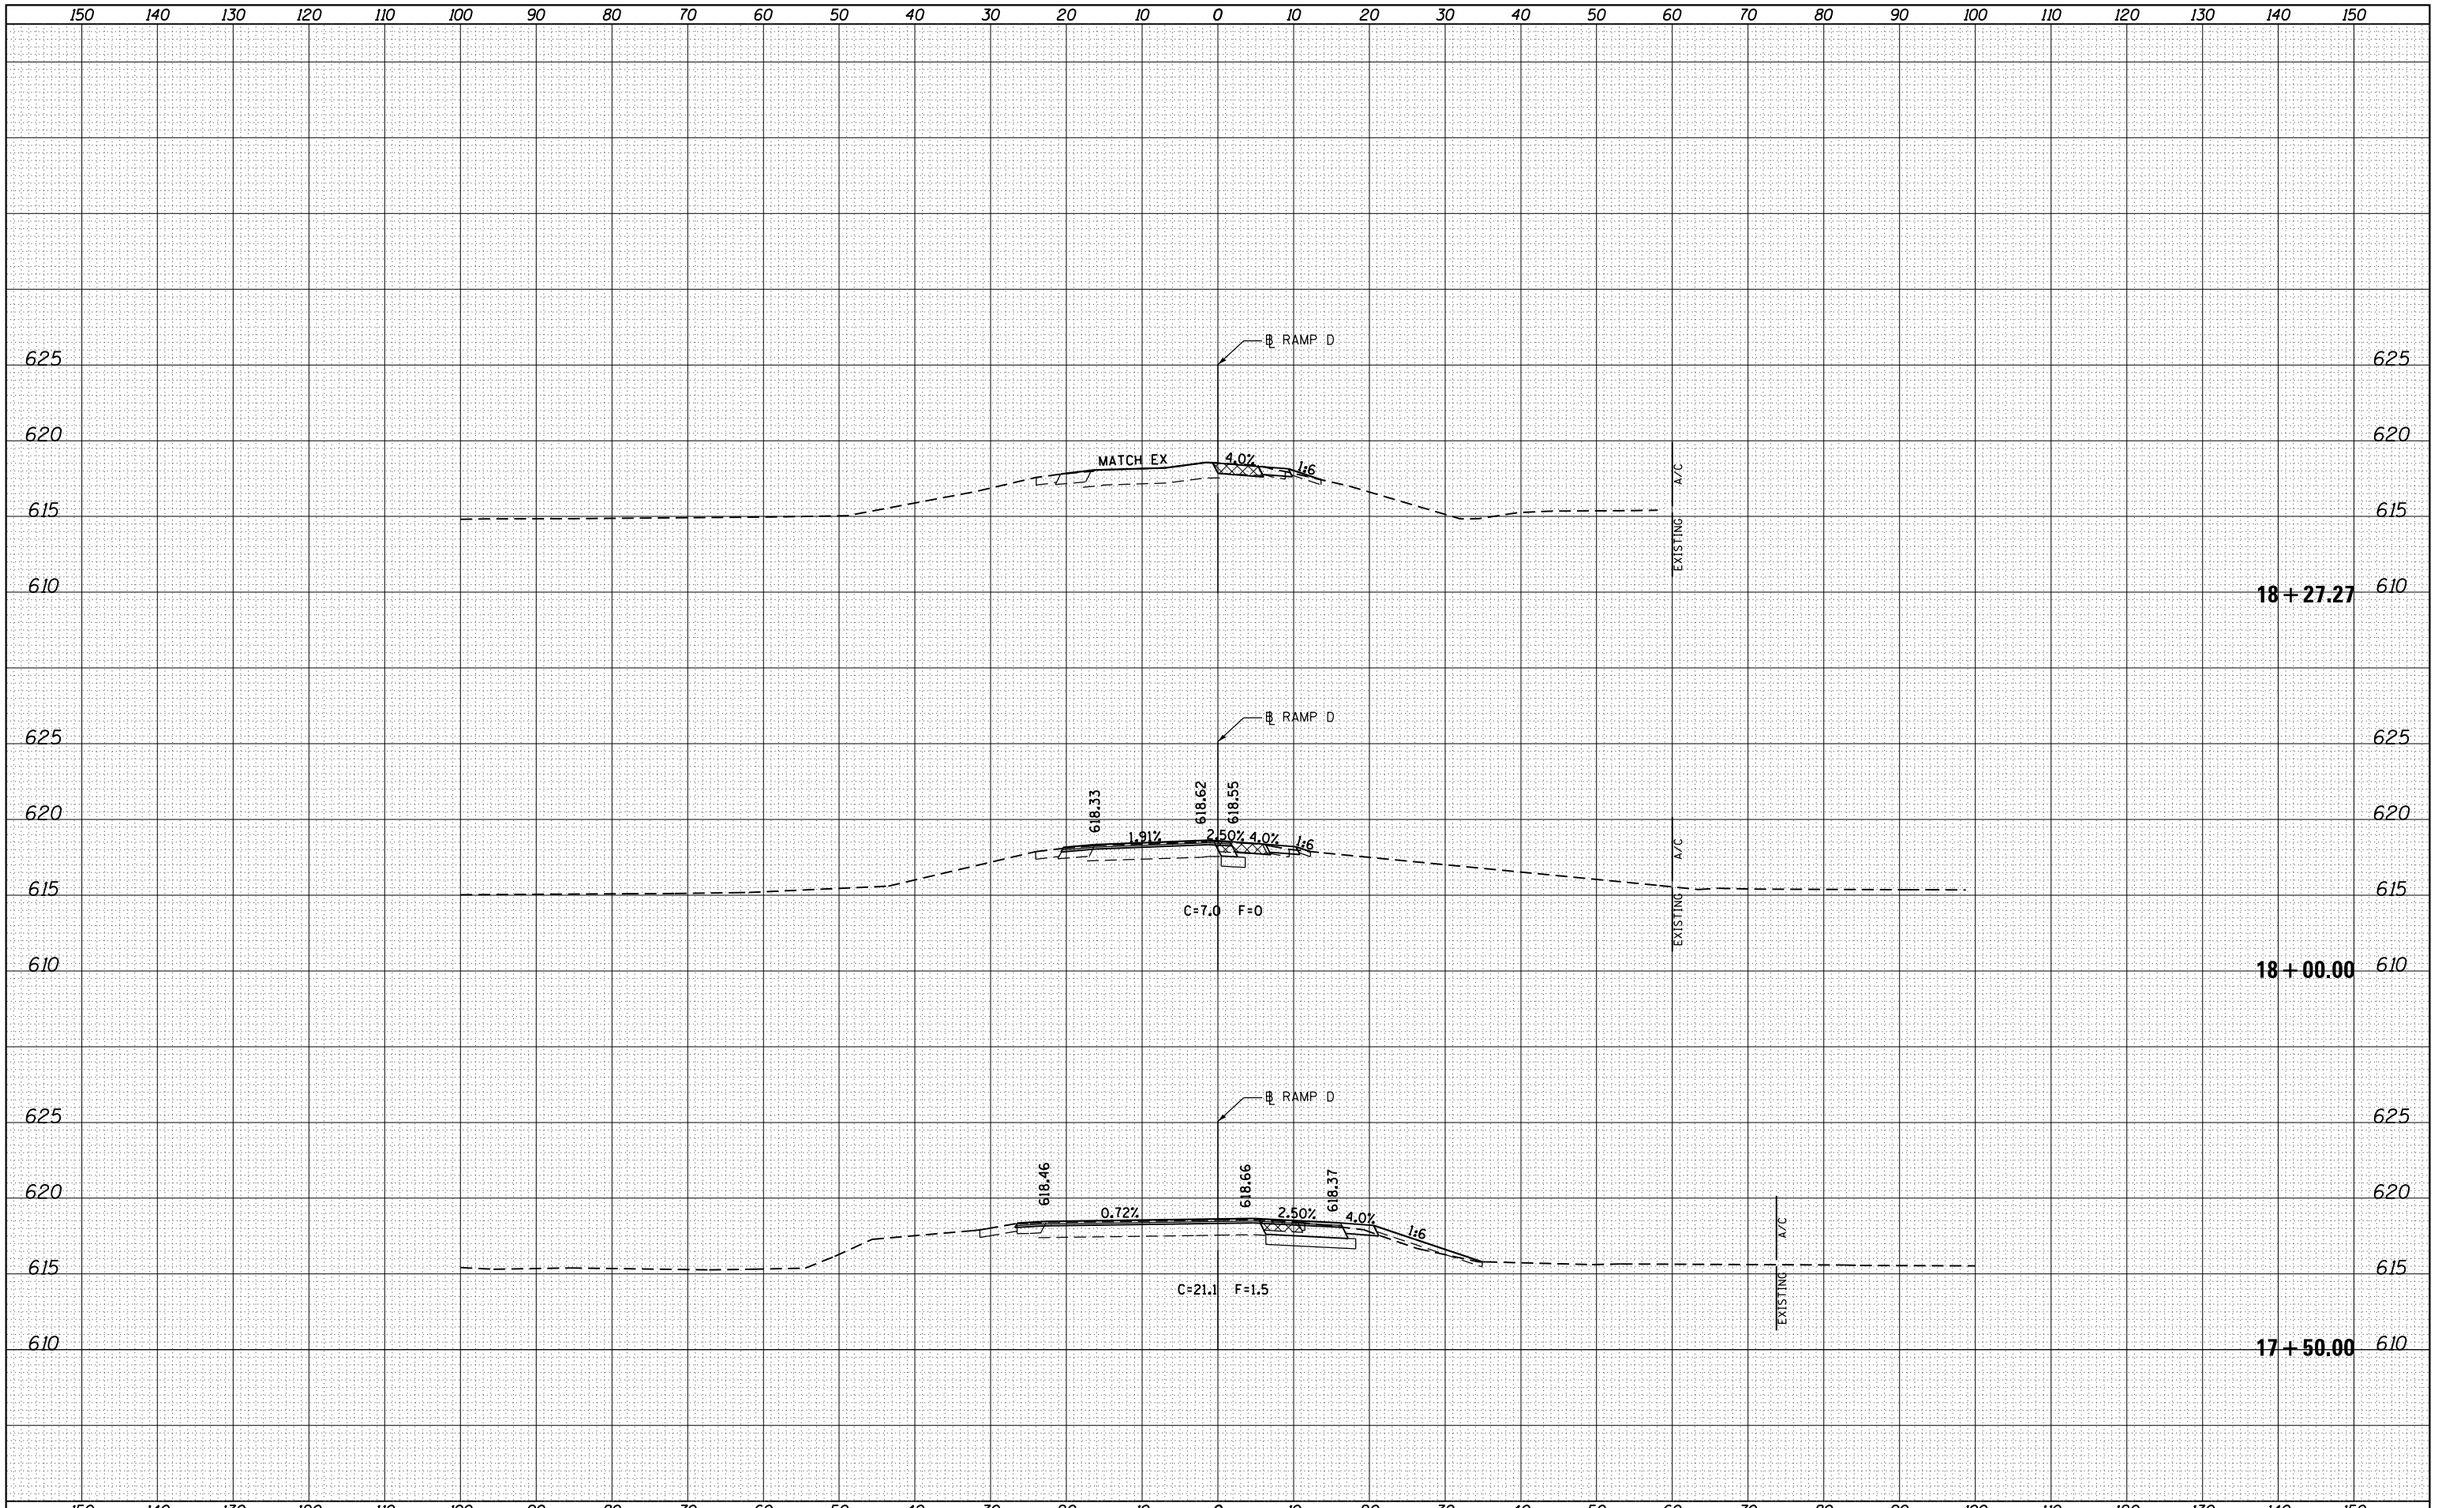

ORIGINAL SURVEY	NOTE BOOK	NO.
	SURVEYED	BY
	PLOTTED	
	TEMPLATE	
	AREAS	DATE
	AREAS CHECKED	

FILE NAME = c:\pw_work\pwidot\sparksgw\d0373645\D672890-sht-xssht-RampD.dgn	USER NAME = sparksgw	DESIGNED - AS
	PLOT SCALE = 20.0000 ' / in.	DRAWN - AS
	PLOT DATE = Feb-04-2014 01:53:28PM	CHECKED - SEW
		DATE - 12/04/2013
		REVISED -
		REVISED -
		REVISED -

STATE OF ILLINOIS
DEPARTMENT OF TRANSPORTATION

INTERCHANGE RAMP D
CROSS SECTIONS

SCALE: 1"=10'H, 5'V | SHEET NO. 1 OF 1 SHEETS | STA. 17+50.00 TO STA. 18+27.27

F.A.U RTE.	SECTION	COUNTY	TOTAL SHEETS	SHEET NO.
8012	21(W-3, TS-1, RS-7)	SANGAMON	679	599
		CONTRACT NO. 72890		
	ILLINOIS	FED. AID PROJECT		