FINAL SURVEY	NOTE BOOK	PAGE NO.
ORIGINAL SURVEY	NOTE BOOK	PAGE NO.

NO.	BY	DATE
	SURVEYED	
	PLOTTED	
	TEMPLATE	
	AREAS	
	AREAS CHECKED	

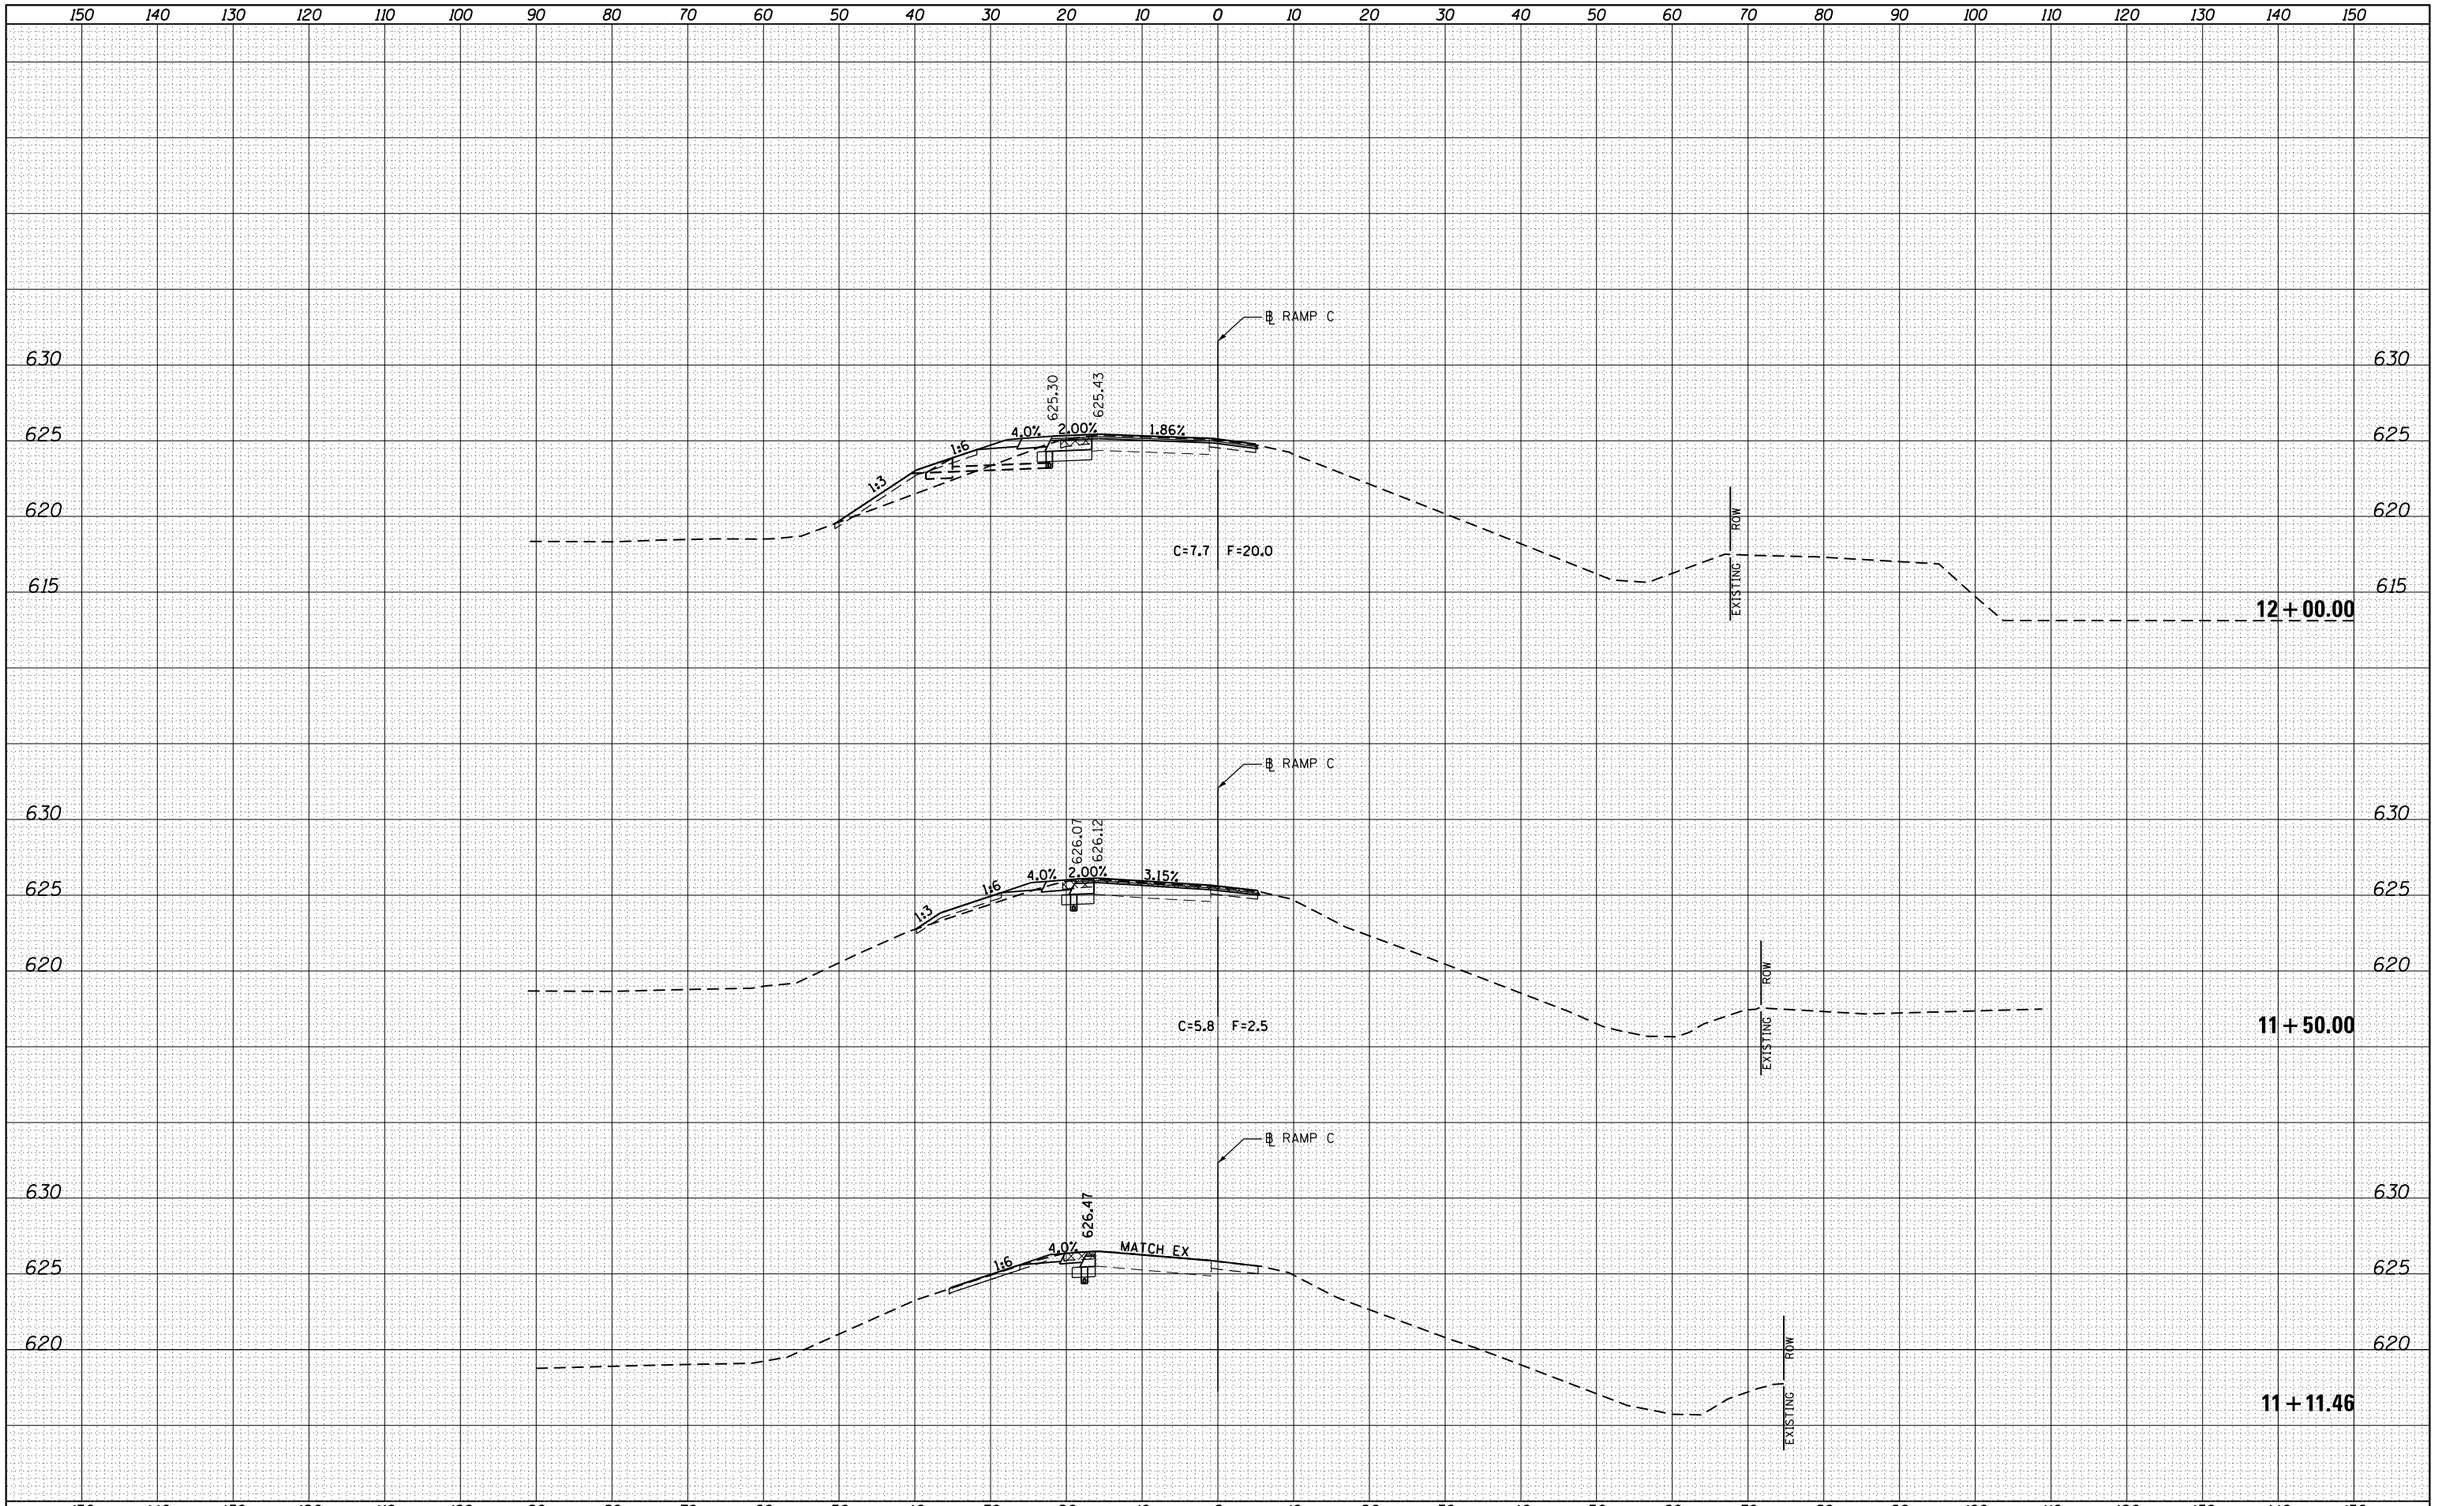

FILE NAME = c:\pw_work\pwidot\sparksgw\d0373645\D672890-sht-xssht-RampC.dgn	USER NAME = sparksgw	DESIGNED - AS	REVISED -
		DRAWN - AS	REVISED -
	PLOT SCALE = 20.0000 ' / in.	CHECKED - SEW	REVISED -
	PLOT DATE = Feb-04-2014 01:53:38PM	DATE - 12/04/2013	REVISED -

STATE OF ILLINOIS
DEPARTMENT OF TRANSPORTATION

INTERCHANGE RAMP C
CROSS SECTIONS

SCALE: 1"=10'H, 5'V | SHEET NO. 1 OF 4 SHEETS | STA. 11+11.46 TO STA. 12+00.00

F.A.U RTE.	SECTION	COUNTY	TOTAL SHEETS	SHEET NO.
8012	21(W-3, TS-1, RS-7)	SANGAMON	679	600
		CONTRACT NO. 72890		
	ILLINOIS	FED. AID PROJECT		