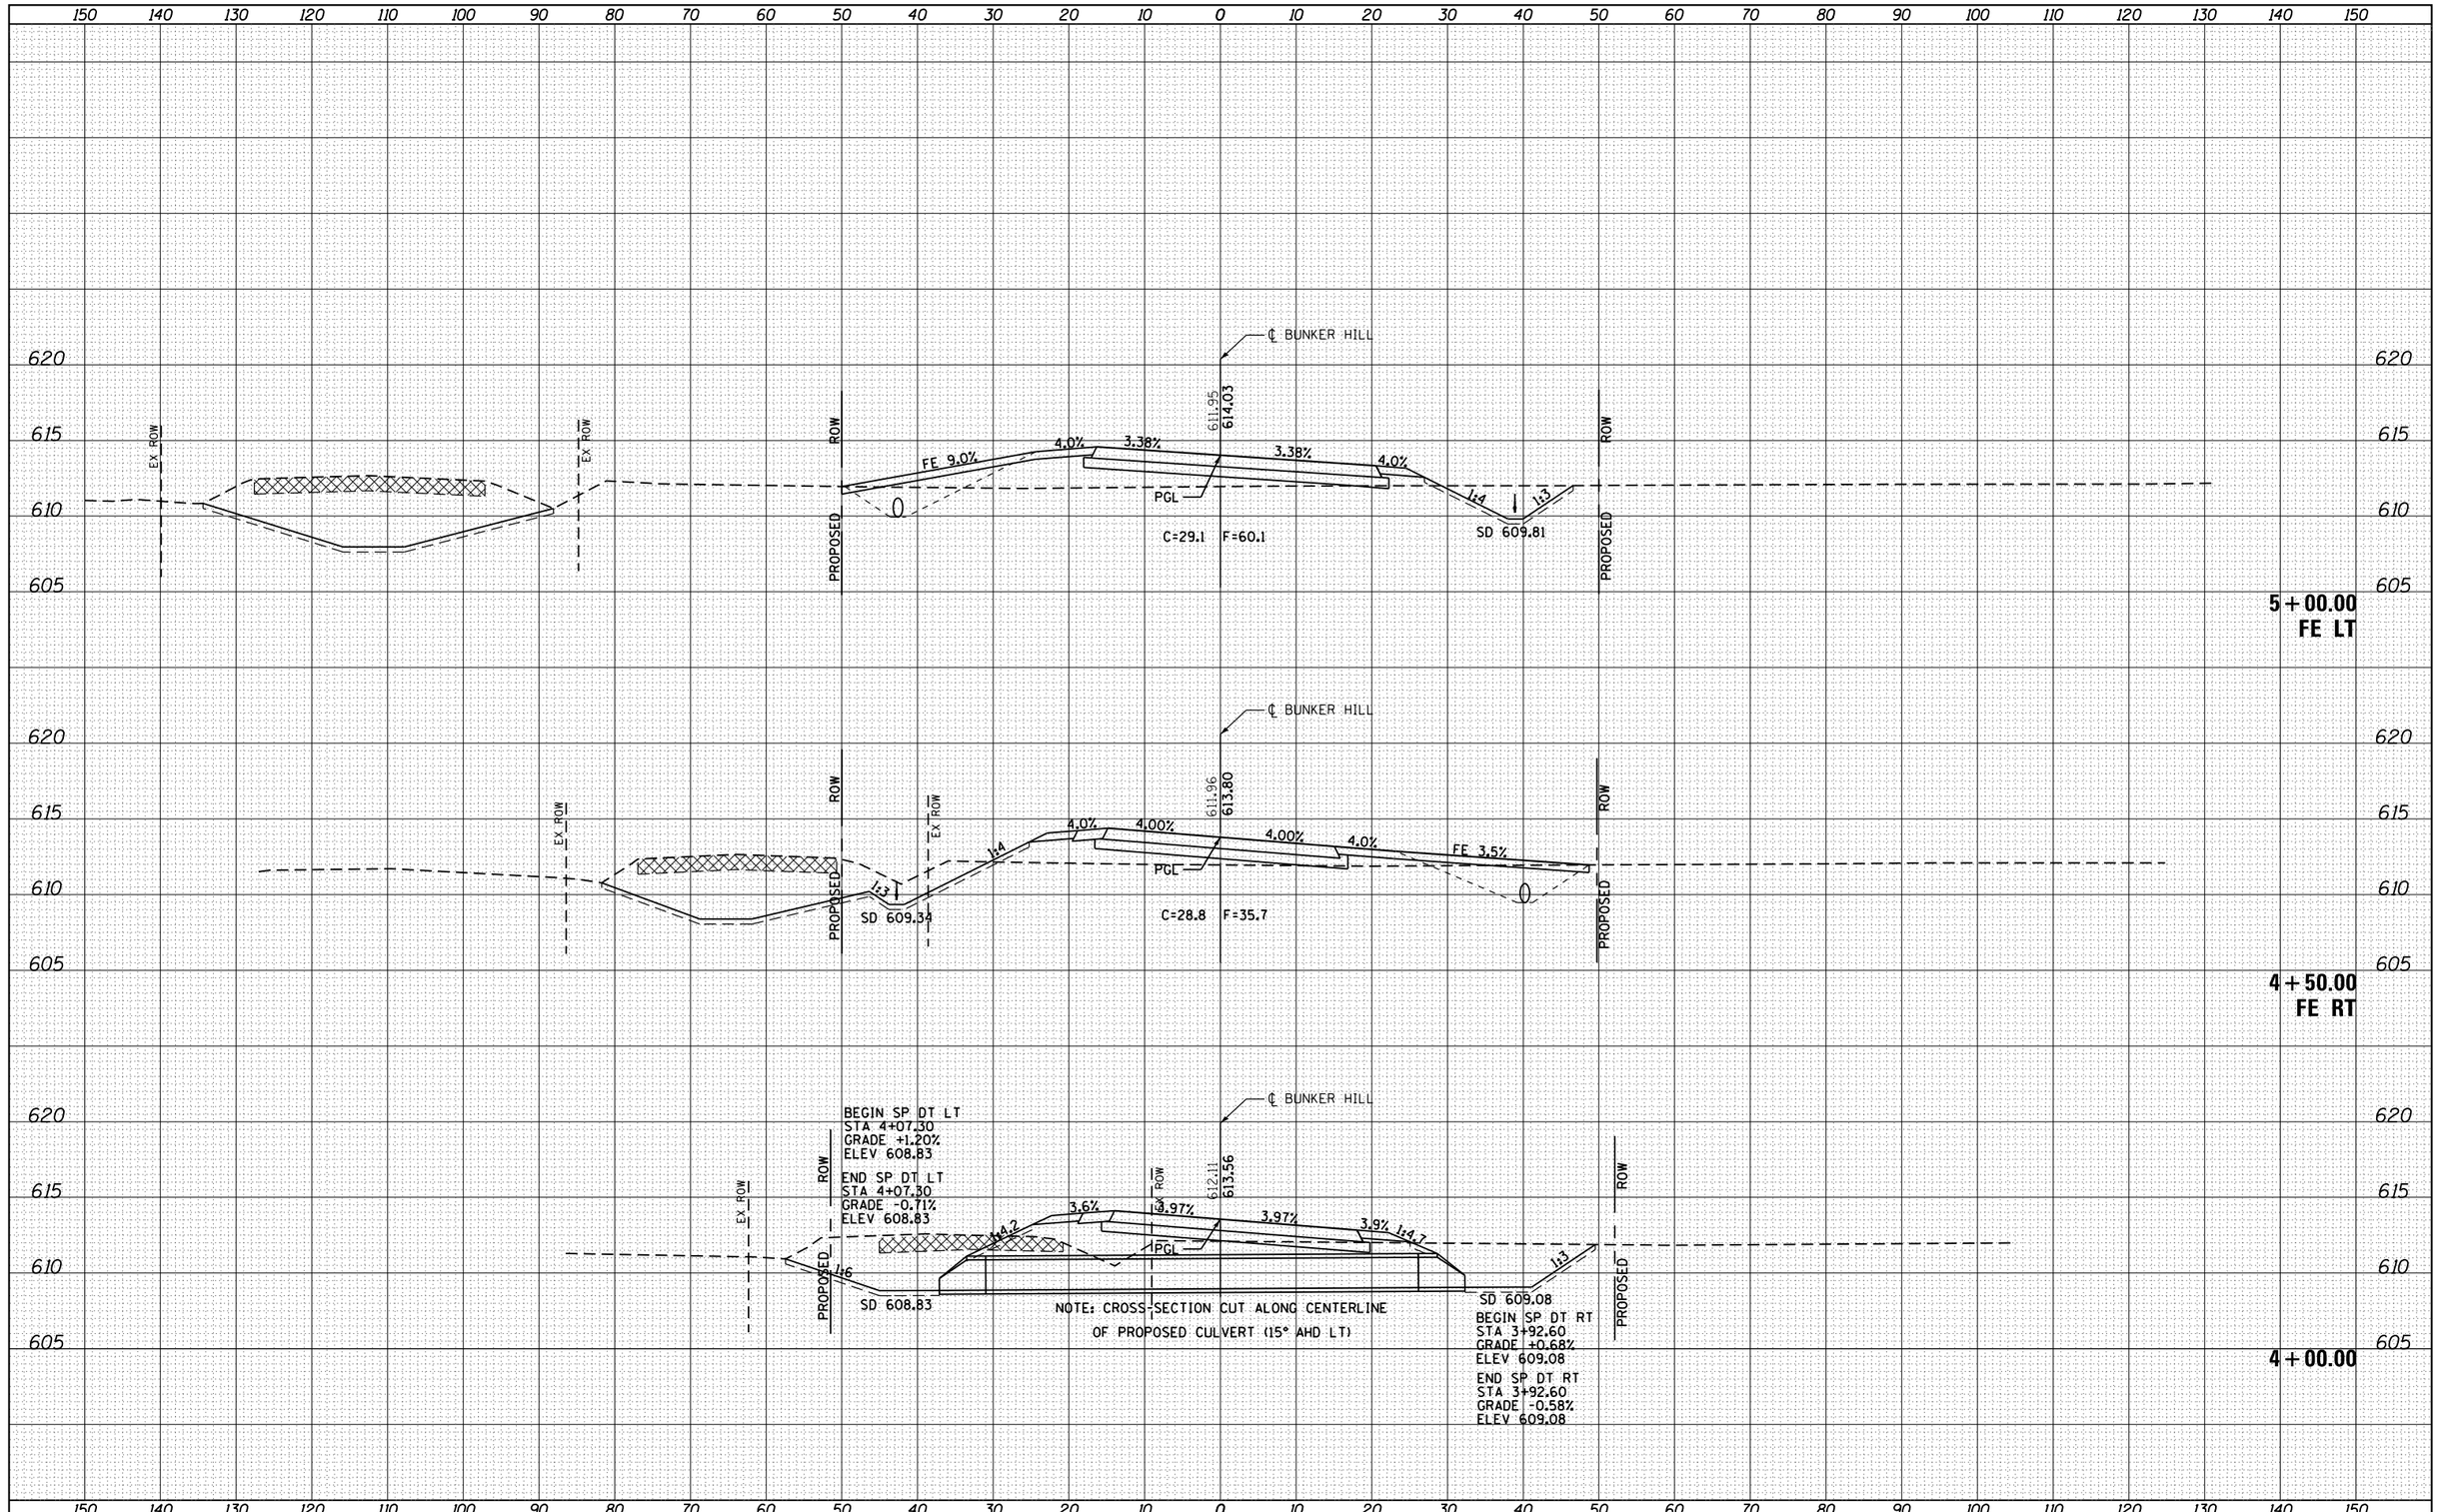

FINAL SURVEY

NO.	NOTE BOOK	SURVEYED	BY	DATE
		PLOTTED		
		TEMPLATE		
		AREAS		
		AREAS CHECKED		

ORIGINAL SURVEY

NO.	NOTE BOOK	SURVEYED	BY	DATE
		PLOTTED		
		TEMPLATE		
		AREAS		
		AREAS CHECKED		

FILE NAME = c:\pw_work\pwidot\sparksgw\d0373645\D672890-sht-xssht-Bunker-Ash.dgn	USER NAME = sparksgw	DESIGNED - AS	REVISED -
		DRAWN - AS	REVISED -
	PLOT SCALE = 20.0000 ' / in.	CHECKED - SEW	REVISED -
	PLOT DATE = Feb-04-2014 01:53:53PM	DATE - 12/04/2013	REVISED -

STATE OF ILLINOIS
DEPARTMENT OF TRANSPORTATION

BUNKER HILL ROAD /ASH GROVE STREET
CROSS SECTIONS

SCALE: 1"=10'H, 5'V | SHEET NO. 3 OF 7 SHEETS | STA. 4+00.00 TO STA. 5+00.00

F.A.U RTE.	SECTION	COUNTY	TOTAL SHEETS	SHEET NO.
8012	21(W-3, TS-1, RS-7)	SANGAMON	679	612
		CONTRACT NO. 72890		
	ILLINOIS	FED. AID PROJECT		