FINAL SURVEY		BY	DATE
NOTE BOOK	SURVEYED		
NO.	PLOTTED		
	TEMPLATE		
	AREAS		
	AREAS CHECKED		

ORIGINAL SURVEY		BY	DATE
NOTE BOOK	SURVEYED		
NO.	PLOTTED		
	TEMPLATE		
	AREAS		
	AREAS CHECKED		

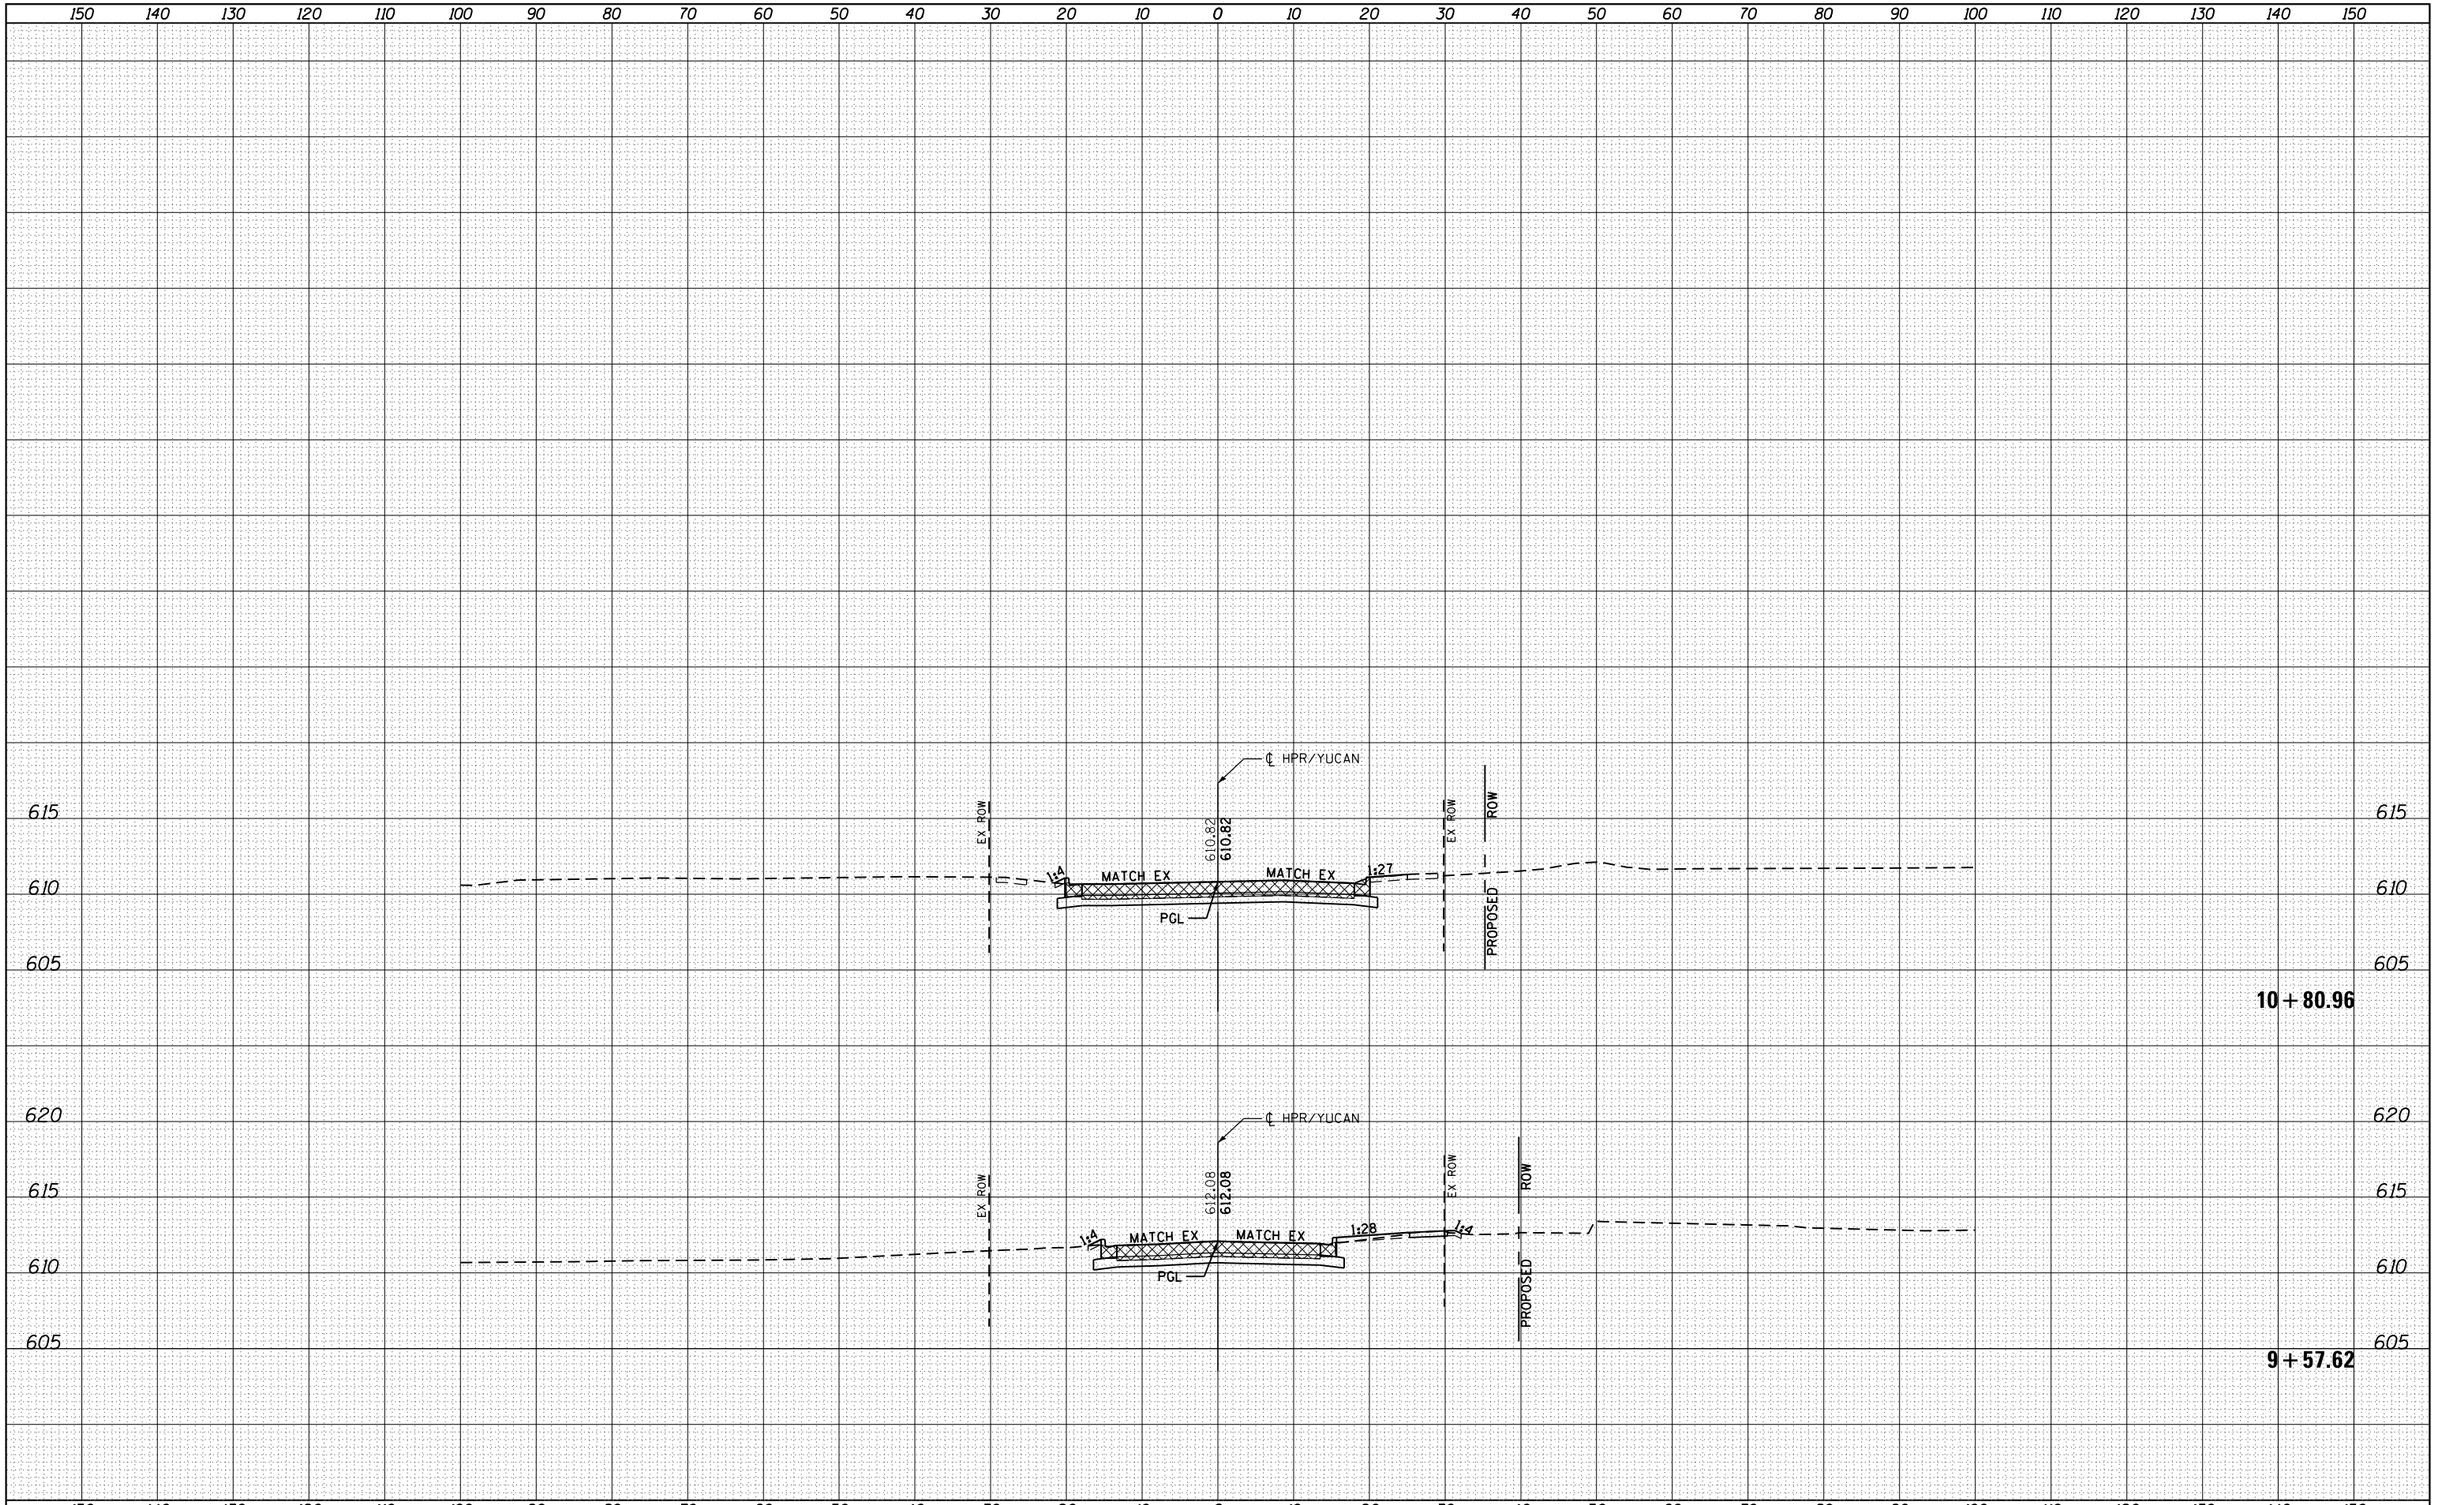

FILE NAME = c:\pw_work\pwidot\sparksgw\d0373645\D672890-sht-xssht-Yucan.dgn	USER NAME = sparksgw	DESIGNED - AS	REVISED -
		DRAWN - AS	REVISED -
	PLOT SCALE = 20.0000 ' / in.	CHECKED - SEW	REVISED -
	PLOT DATE = Feb-04-2014 01:54:31PM	DATE - 12/04/2013	REVISED -

STATE OF ILLINOIS
DEPARTMENT OF TRANSPORTATION

YUCAN ROAD – HPR DRIVE
CROSS SECTIONS

SCALE: 1"=10'H, 5'V | SHEET NO. 1 OF 1 SHEETS | STA. 9+57.62 | TO STA. 10+80.96

F.A.U RTE.	SECTION	COUNTY	TOTAL SHEETS	SHEET NO.
8012	21(W-3, TS-1, RS-7)	SANGAMON	679	628
		CONTRACT NO. 72890		
	ILLINOIS FED. AID PROJECT			