FINAL SURVEY	BY	DATE
SURVEYED		
PLOTTED		
TEMPLATE		
NOTE BOOK		
AREAS		
NO.	AREAS CHECKED	

ORIGINAL SURVEY	BY	DATE
SURVEYED		
PLOTTED		
TEMPLATE		
NOTE BOOK		
AREAS		
NO.	AREAS CHECKED	

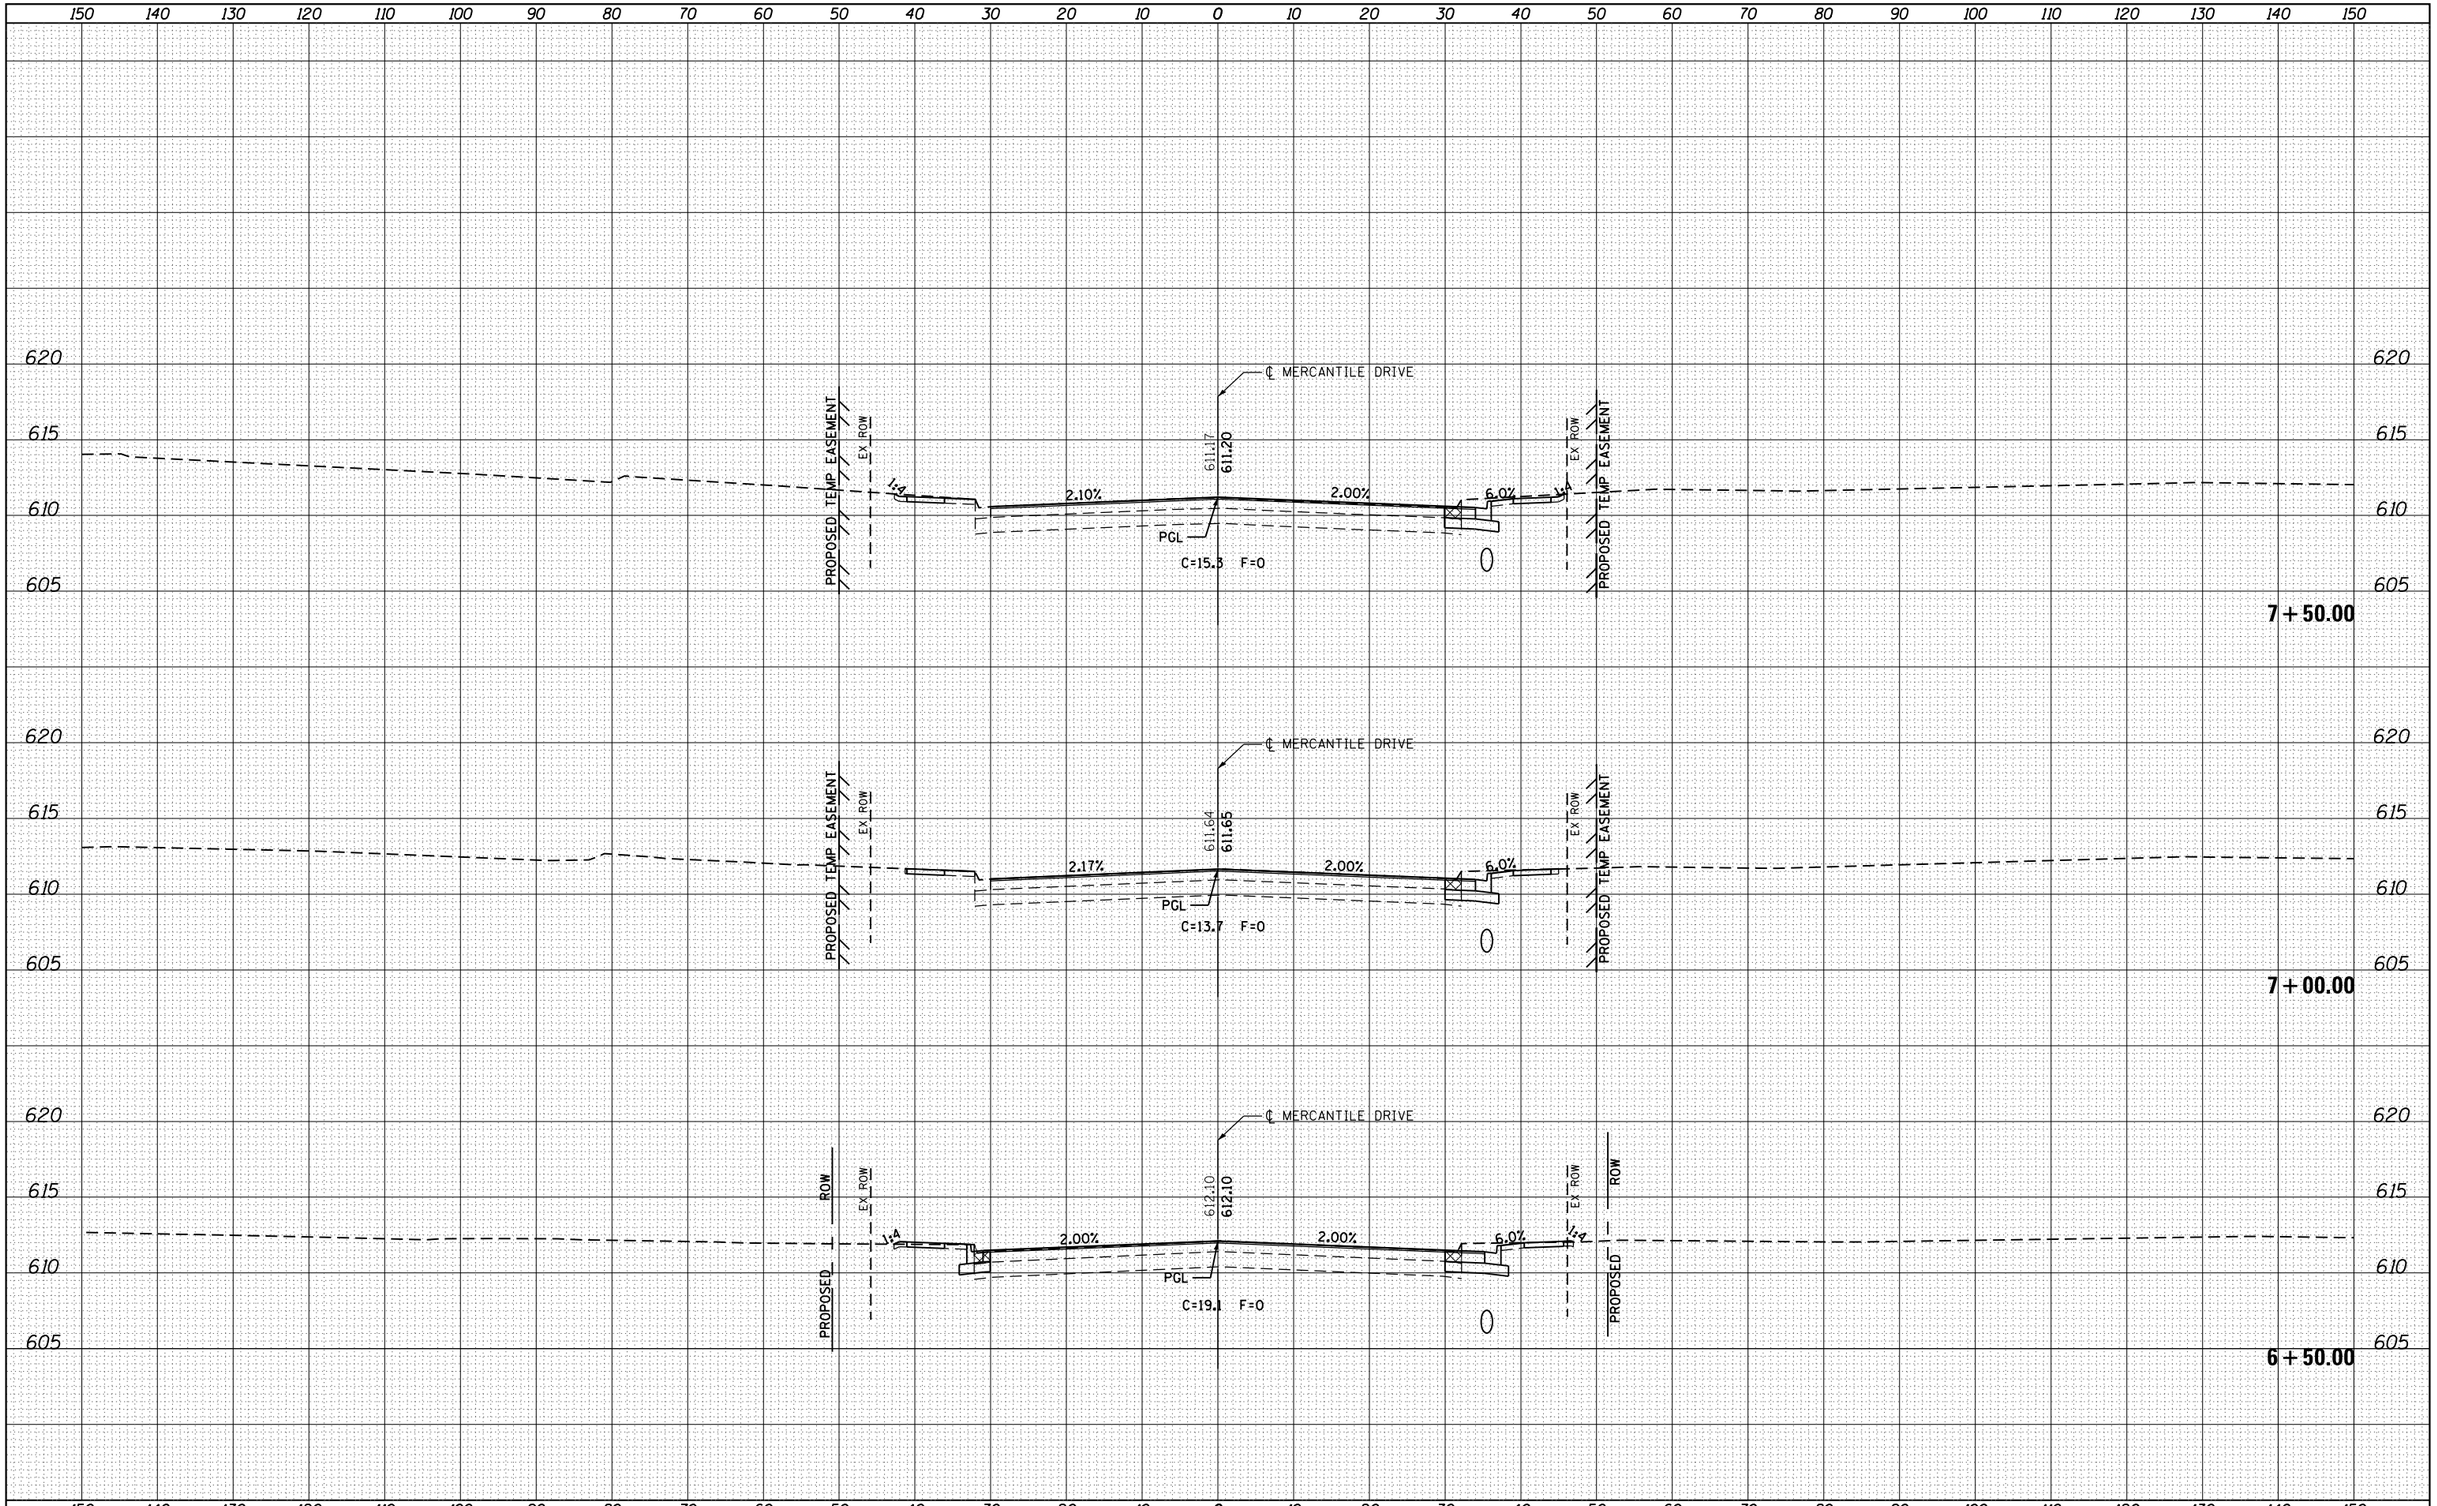

FILE NAME =	USER NAME = sparksgw	DESIGNED - AS	REVISED -
c:\pw_work\pwidot\sparksgw\d0373645\D672890-sht-xssht-Mercantile1.dgn		DRAWN - AS	REVISED -
	PLOT SCALE = 20.0000 ' / in.	CHECKED - SEW	REVISED -
	PLOT DATE = Feb-04-2014 01:54:39PM	DATE - 12/04/2013	REVISED -

STATE OF ILLINOIS
DEPARTMENT OF TRANSPORTATION

MERCANTILE DRIVE
CROSS SECTIONS

SCALE: 1"=10'H, 5'V | SHEET NO. 2 OF 5 SHEETS | STA. 6+50.00 | TO STA. 7+50.00

F.A.U RTE.	SECTION	COUNTY	TOTAL SHEETS	SHEET NO.
8012	21(W-3, TS-1, RS-7)	SANGAMON	679	632
		CONTRACT NO. 72890		
	ILLINOIS FED. AID PROJECT			