FINAL SURVEY		BY	DATE
NOTE BOOK	SURVEYED		
	PLOTTED		
	TEMPLATE		
	AREAS		
NO.	AREAS CHECKED		

ORIGINAL SURVEY		BY	DATE
NOTE BOOK	SURVEYED		
	PLOTTED		
	TEMPLATE		
	AREAS		
NO.	AREAS CHECKED		

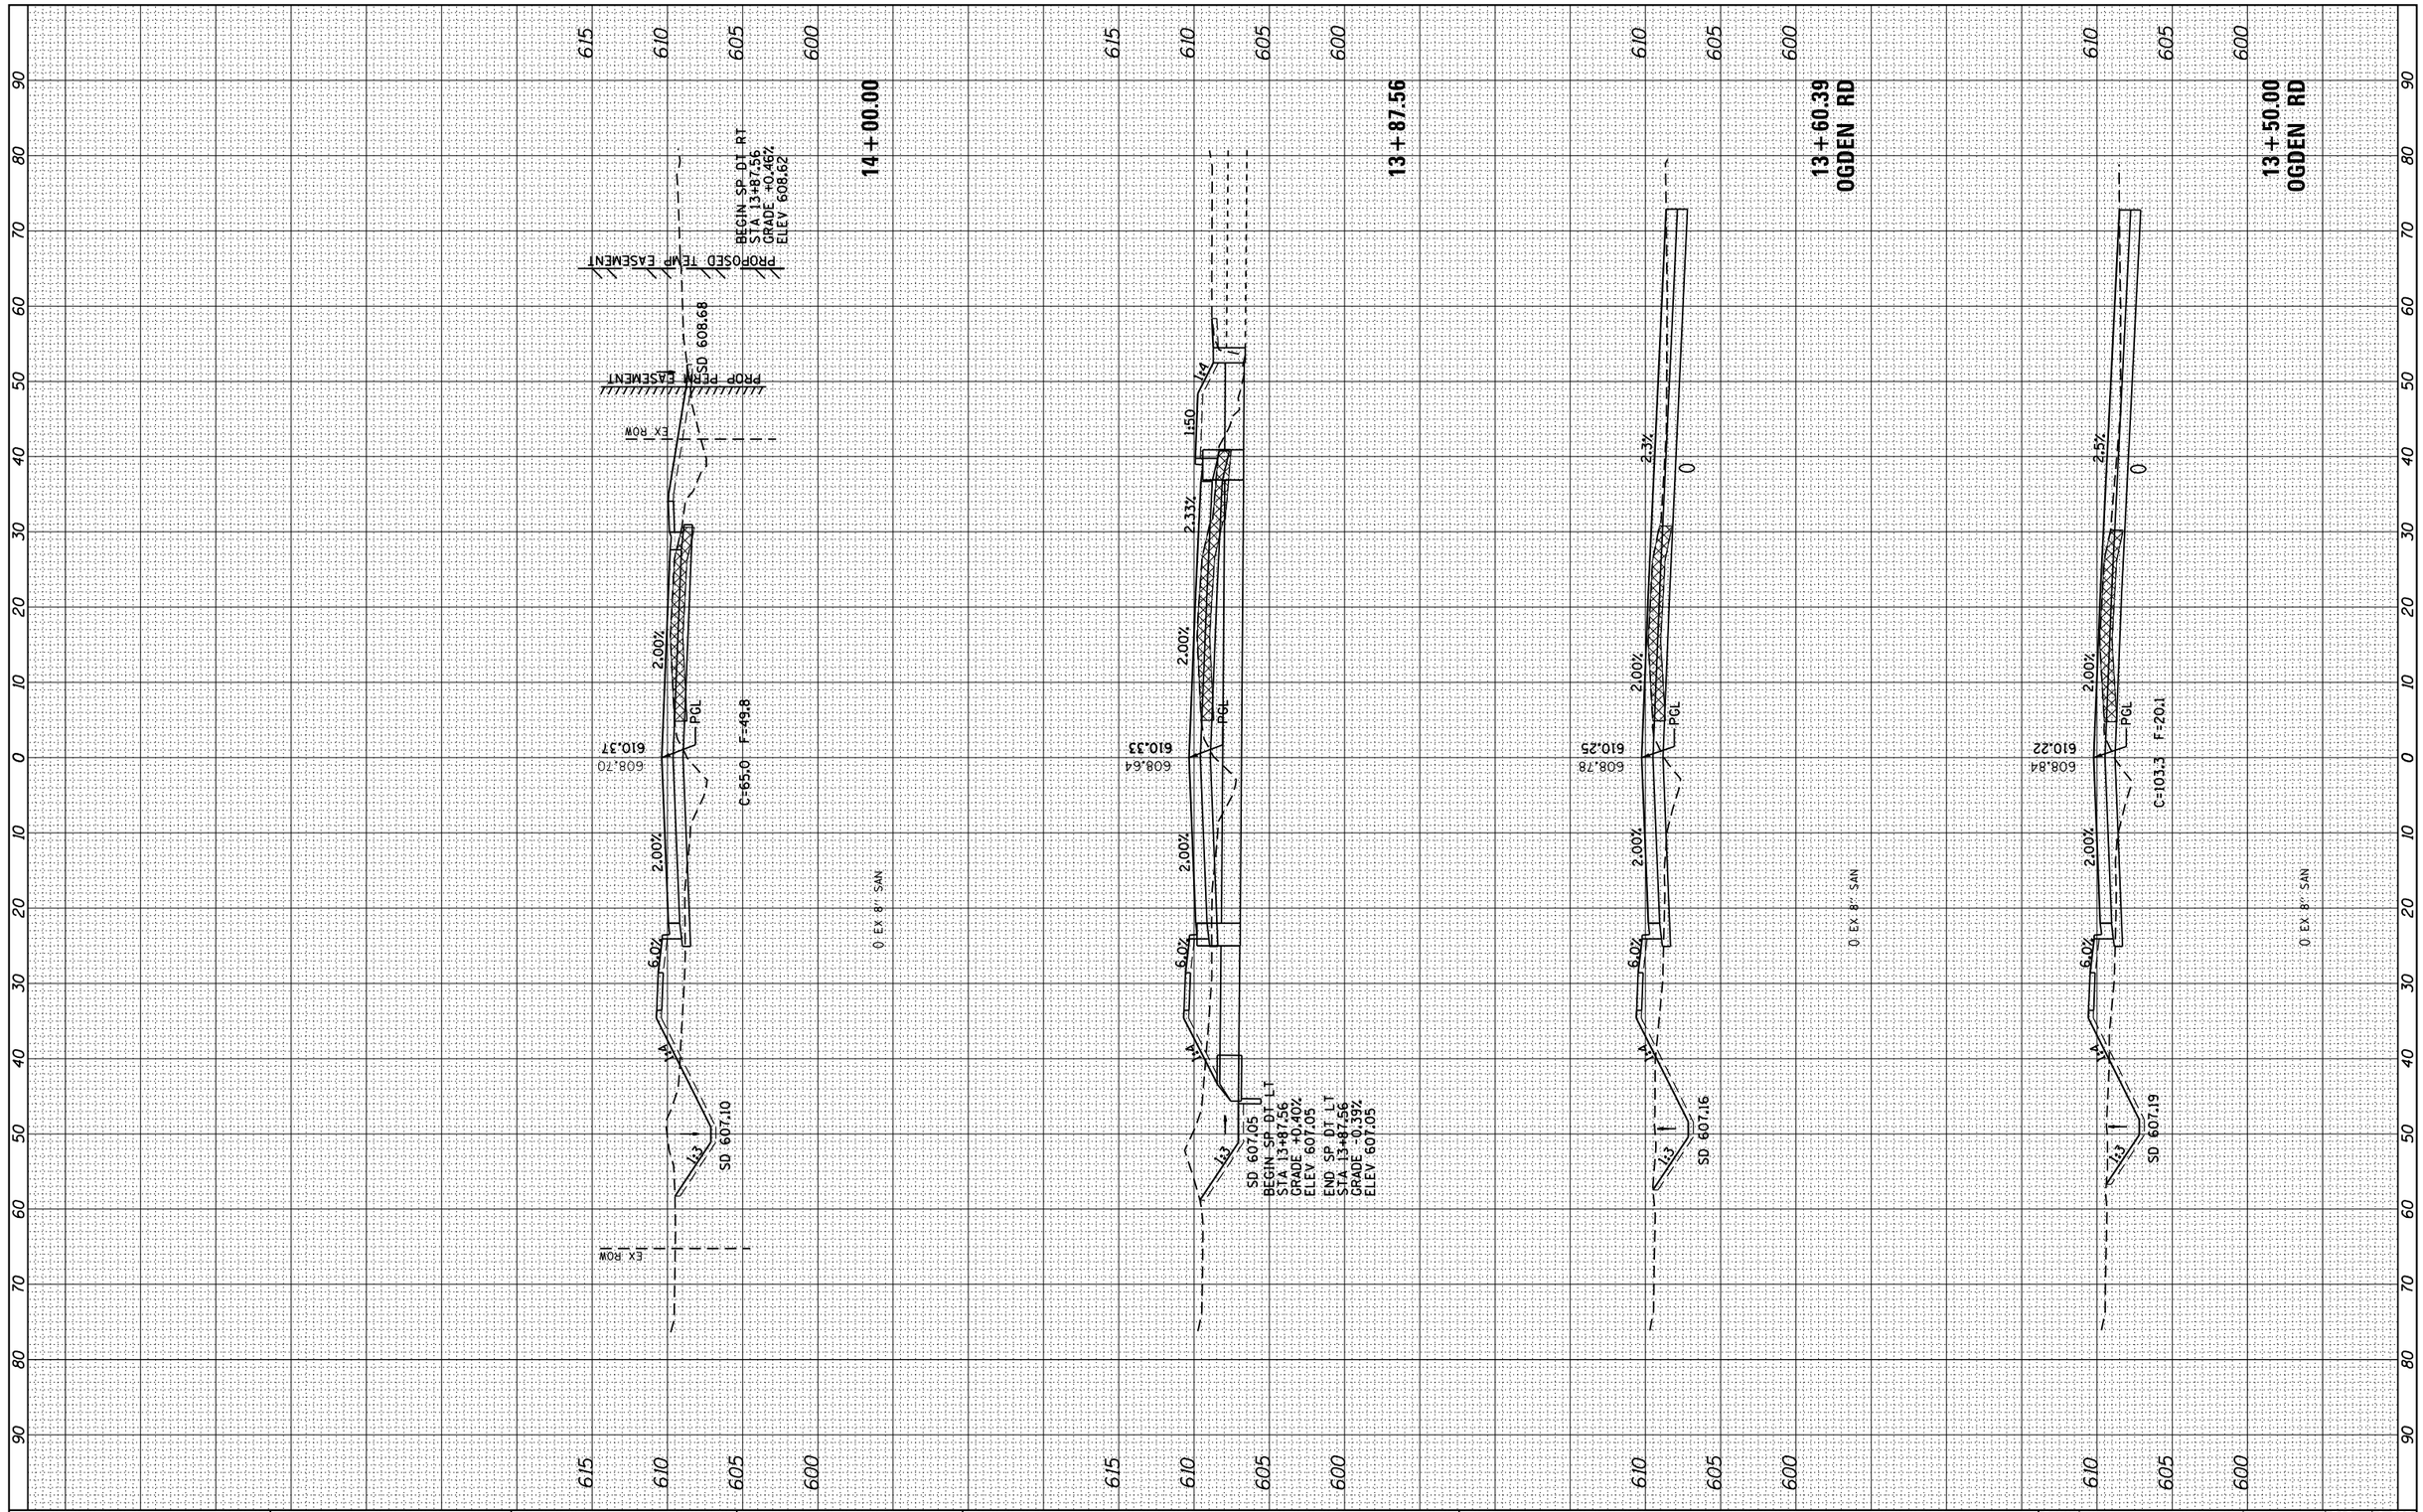

FILE NAME = c:\pw_work\pwidot\edwardsjd\d0379489\D672890-sht-xssht-Cockrell.dgn	USER NAME = edwardsjd	DESIGNED - AWM	REVISED - CMT 1/22/2014
		DRAWN - TJD	REVISED -
	PLOT SCALE = 20.0000 ' / in.	CHECKED - AWM	REVISED -
Default	PLOT DATE = Feb-21-2014 02:22:50PM	DATE - 12/04/2013	REVISED -

STATE OF ILLINOIS
DEPARTMENT OF TRANSPORTATION

COCKRELL LANE
CROSS SECTIONS

SCALE: 1"=10'H, 5'V | SHEET 2 OF 7 SHEETS | STA. 13+50.00 TO STA.14+00.00

F.A.U. RTE.	SECTION	COUNTY	TOTAL SHEETS	SHEET NO.
8012	21(W-3, TS-1, RS-7)	SANGAMON	679	659
		CONTRACT NO. 72890		
	ILLINOIS	FED. AID PROJECT		