NOTE: THE CONTRACTOR SHALL LOCATE, UNCOVER AND RE-REOUTE EXISTING UNIT DUCT TO THE RELOCATED LIGHTING UNIT. THE COST OF THIS WORK SHALL BE INCLUDED IN THE RELOCATE EXISTING LIGHTING UNIT PAY ITEM.

- EXISTING LIGHTING UNIT TO REMAIN
- RE EXISTING LIGHTING UNIT TO BE RELOCATED
- RL RELOCATED LIGHTING UNIT
- EXISTING LIGHTING CONTROLLER
- UNIT DUCT, 600V, 3-1C NO.6, 1/C NO. 6 GROUND, (XLP-TYPE USE), 1" DIA., POLYTHYLENE
- UNDERGROUND CONDUIT, COILABLE NONMETALLIC CONDUIT, 2.5" DIA., SCHEDULE 80

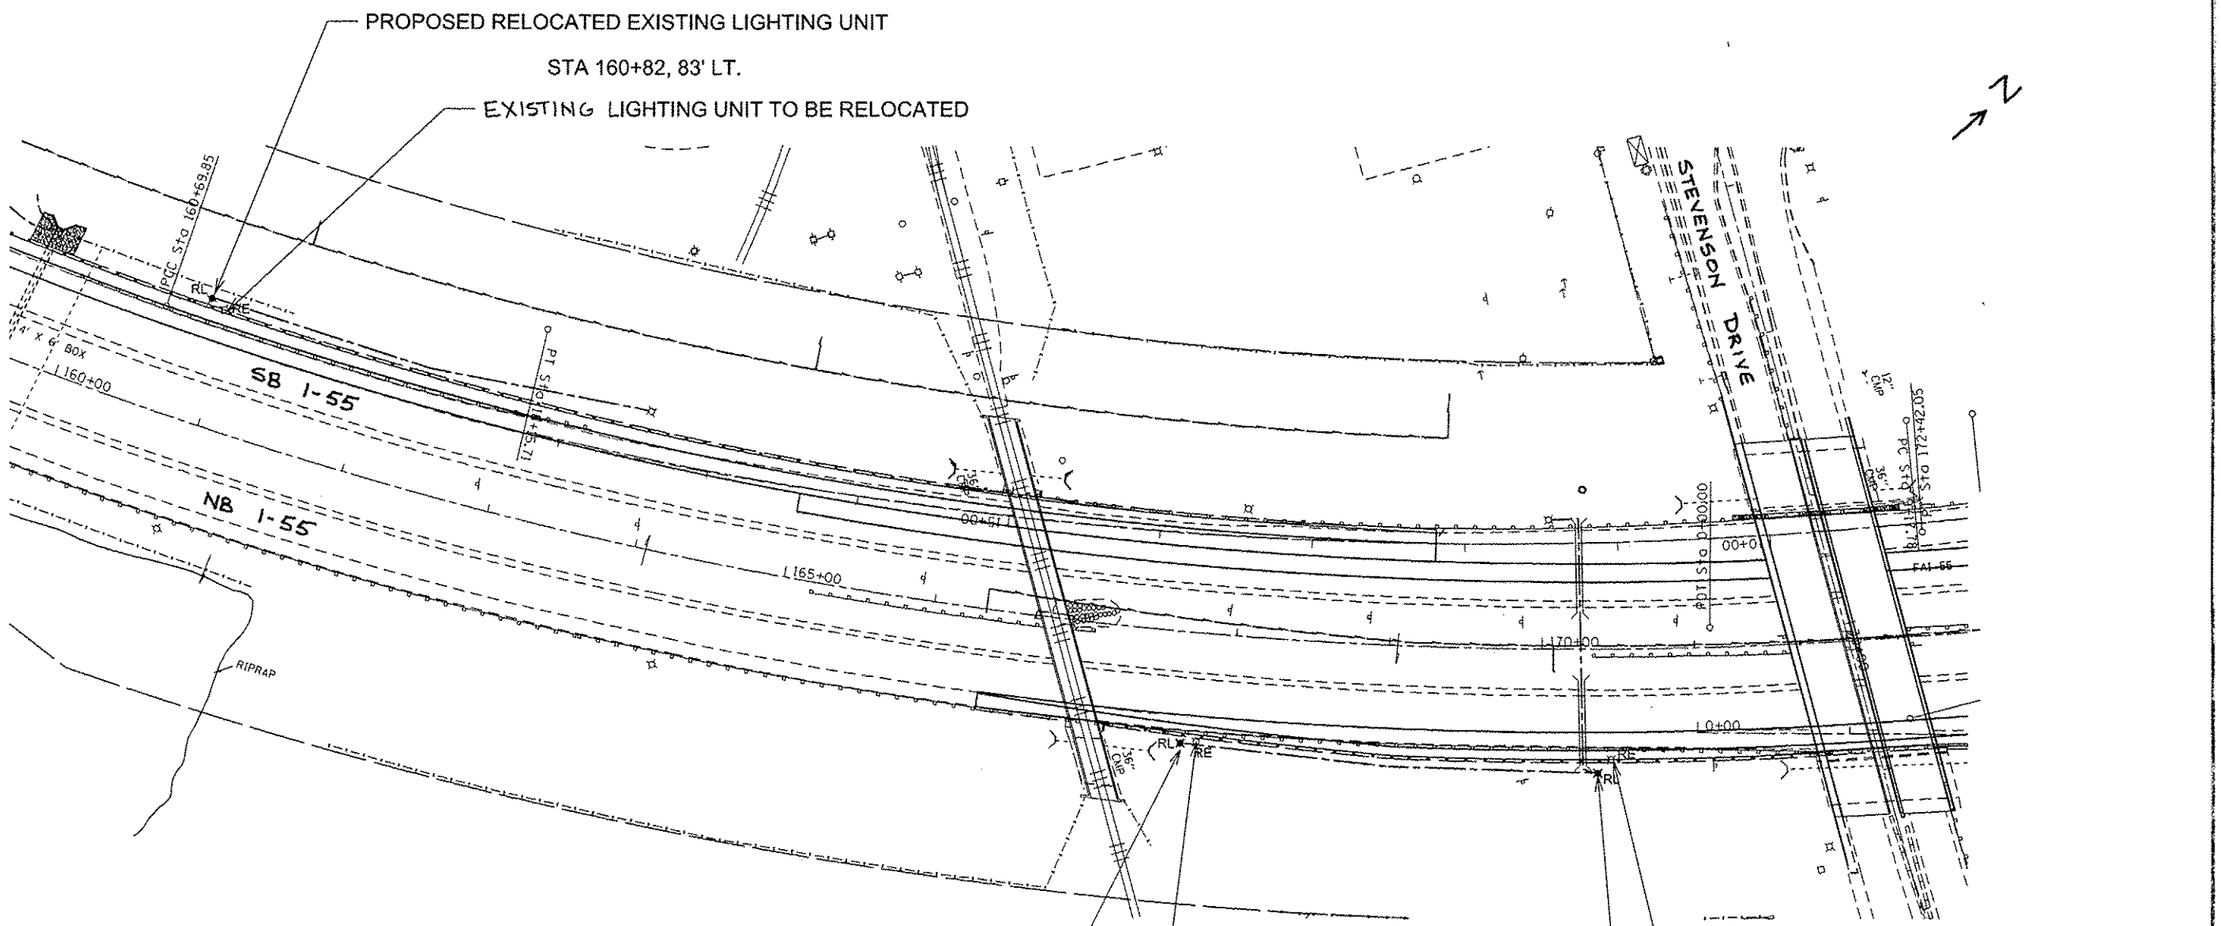

PROPOSED RELOCATED EXISTING LIGHTING UNIT
STA 167+69, 94' RT.

EXISTING LIGHTING UNIT TO BE RELOCATED

EXISTING LIGHTING UNIT TO BE RELOCATED

PROPOSED RELOCATED EXISTING LIGHTING UNIT
STA 170+36, 82' RT

FILE NAME = c:\pw_work\pwidot\sparksgw\d0326237\LightingDesign.dgn	USER NAME = sparksgw	DESIGNED -	REVISED -	STATE OF ILLINOIS DEPARTMENT OF TRANSPORTATION	LIGHTING RELOCATION PLANS	F.A.I. RTE.	SECTION	COUNTY	TOTAL SHEETS	SHEET NO.
		DRAWN -	REVISED -			55	(84-3)I-4	SANGAMON	56	25
	PLOT SCALE = 100.0000 ' / in.	CHECKED -	REVISED -					CONTRACT NO. 72F90		
Default	PLOT DATE = Oct-17-2013 09:57:26AM	DATE -	REVISED -		SCALE: SHEET OF SHEETS STA. TO STA.			ILLINOIS FED. AID PROJECT		