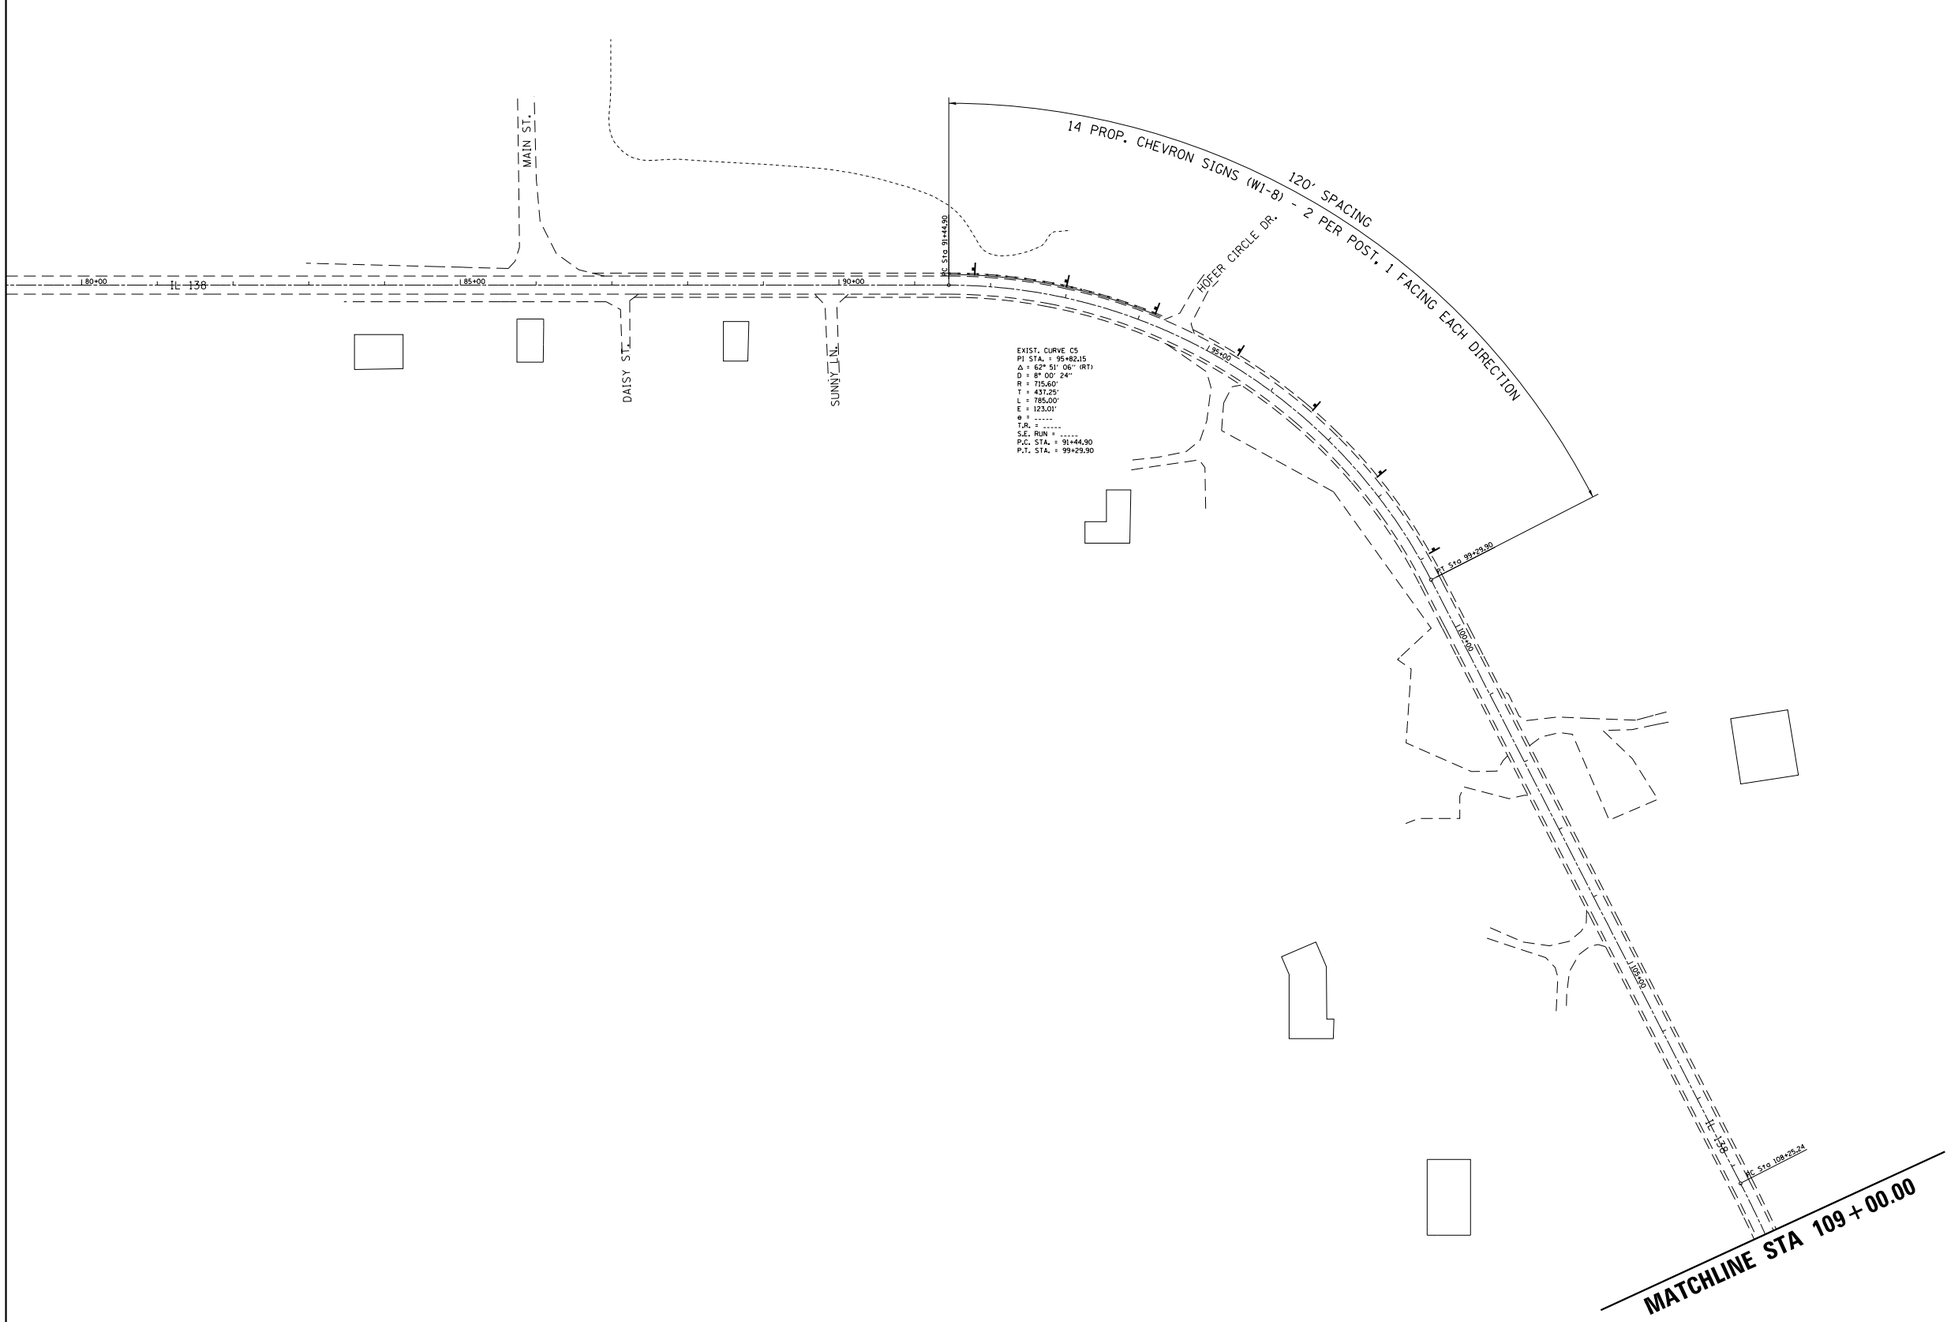

FILE NAME =	USER NAME = sparksgw	DESIGNED -	REVISED -	STATE OF ILLINOIS DEPARTMENT OF TRANSPORTATION	CHEVRON SIGNING PLAN SHEETS LOCATION 059-05 - MACOUPIN COUNTY	F.A.• RTE.	SECTION	COUNTY	TOTAL SHEETS / SHEET NO.
c:\pw_work\pwidot\sparksgw\d0364369\D672G77-sht-Chevron plan.dgn		DRAWN -	REVISED -			VAR	D6 SIGNING 2014	•	37 / 25
	PLOT SCALE = 200.0000 ' / in.	CHECKED -	REVISED -					CONTRACT NO. 72G77	
Default	PLOT DATE = Feb-04-2014 04:13:57PM	DATE -	REVISED -		SCALE: SHEET 4 OF 12 SHEETS STA. TO STA.		ILLINOIS FED. AID PROJECT		

• VARIOUS