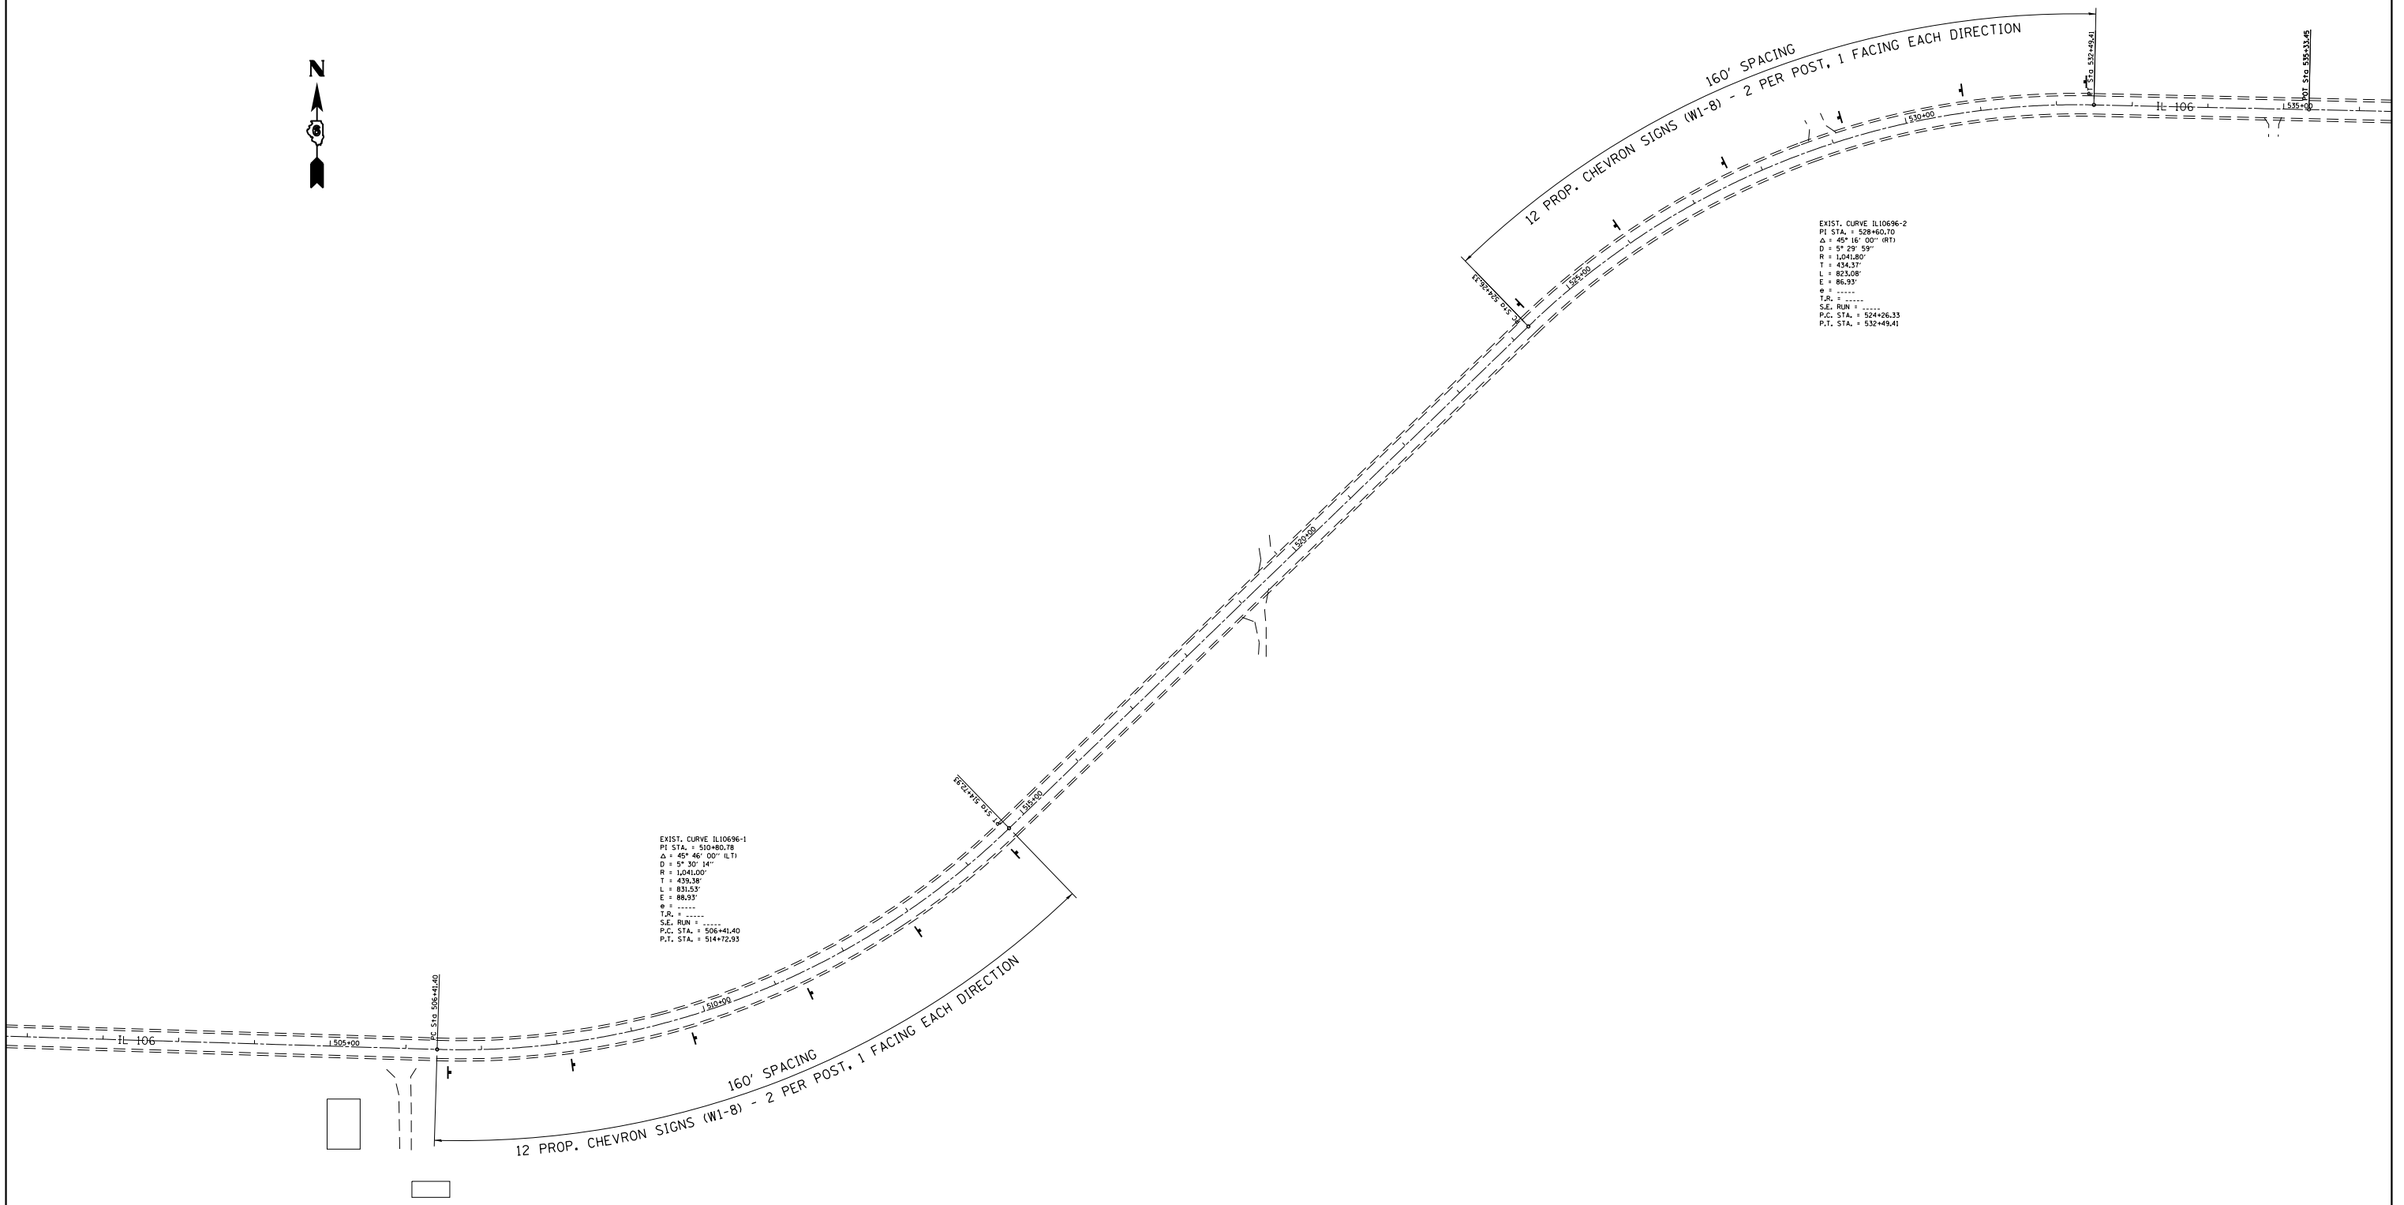

FILE NAME =	USER NAME = sparksgw	DESIGNED -	REVISED -
c:\pw_work\pwidot\sparksgw\d0364369\D672G77-sht-Chevron plan.dgn		DRAWN -	REVISED -
	PLOT SCALE = 200.0000 ' / in.	CHECKED -	REVISED -
Default	PLOT DATE = Feb-04-2014 04:14:00PM	DATE -	REVISED -

STATE OF ILLINOIS
DEPARTMENT OF TRANSPORTATION

CHEVRON SIGNING PLAN SHEETS
LOCATION 075–03 – PIKE COUNTY

SCALE: | SHEET 8 OF 12 SHEETS | STA. | TO STA.

F.A.• RTE.	SECTION	COUNTY	TOTAL SHEETS	SHEET NO.
VAR	D6 SIGNING 2014	•	37	29
		CONTRACT NO. 72G77		
	ILLINOIS	FED. AID PROJECT		

• VARIOUS