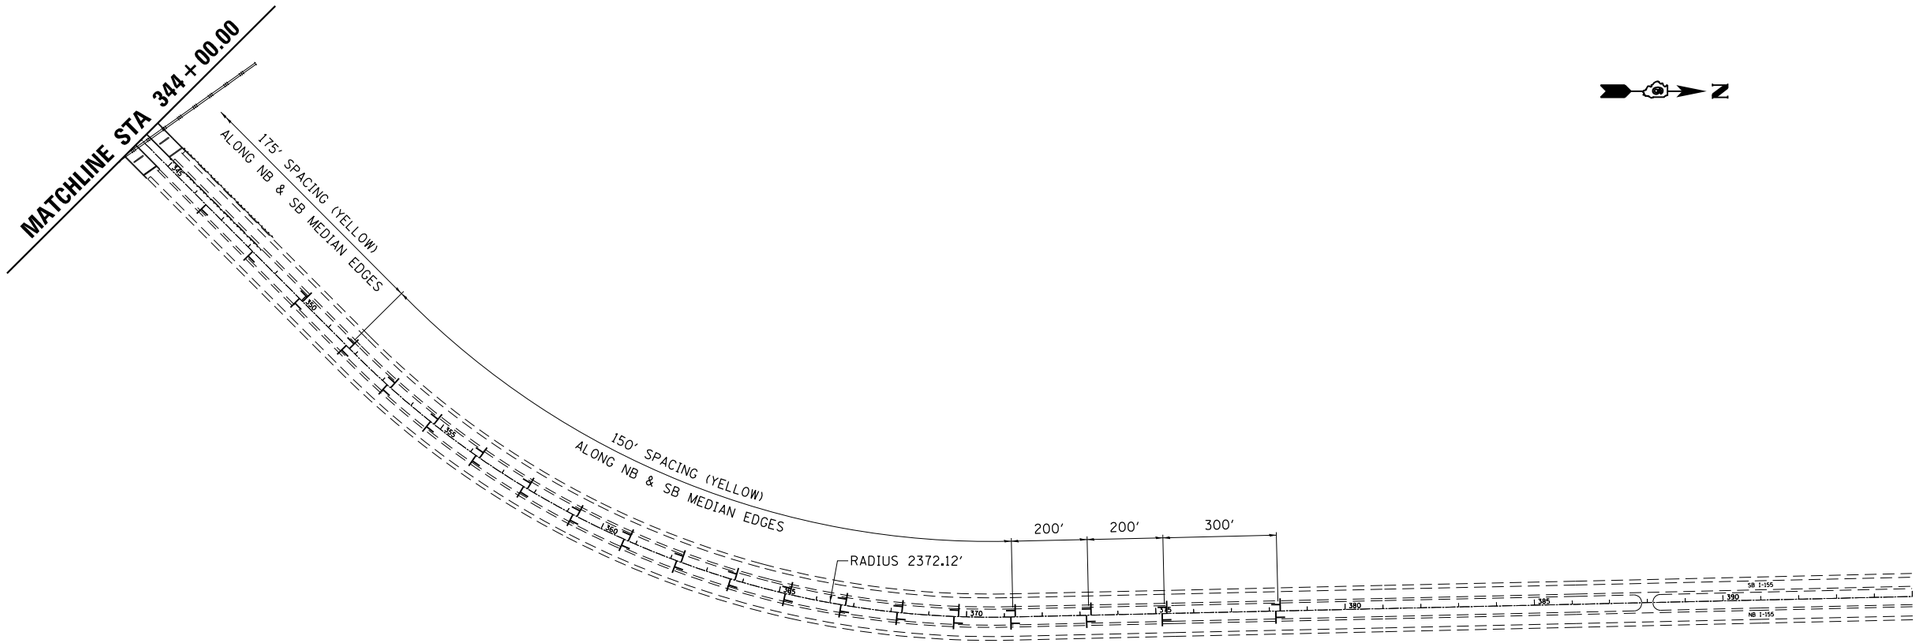


NOTE: SEE HIGHWAY STANDARD 635001
FOR ADDITIONAL INFORMATION.

DELINEATOR LOCATION

| | | | |
|---|---|---|---|
| FILE NAME = c:\pw_work\pwidot\sparksgw\d0364369\D672G77-sht-Deleneator plan.dgn | USER NAME = sparksgw | DESIGNED - | REVISED - |
| | | DRAWN - | REVISED - |
| | PLOT SCALE = 400.0000 ' / in. | CHECKED - | REVISED - |
| Default | PLOT DATE = Feb-04-2014 04:14:10PM | DATE - | REVISED - |

**STATE OF ILLINOIS**
**DEPARTMENT OF TRANSPORTATION**

**DELINEATOR PLACEMENT PLAN SHEET**
**LOCATION 054-02 - LOGAN COUNTY**

SCALE: | SHEET 4 OF 4 SHEETS | STA. | TO STA.

| F.A. RTE. | SECTION | COUNTY | TOTAL SHEETS | SHEET NO. |
|---|---|---|---|---|
| VAR | D6 SIGNING 2014 | • | 37 | 37 |
| | | | CONTRACT NO. 72G77 | |
| | ILLINOIS | FED. AID PROJECT | | |

• VARIOUS