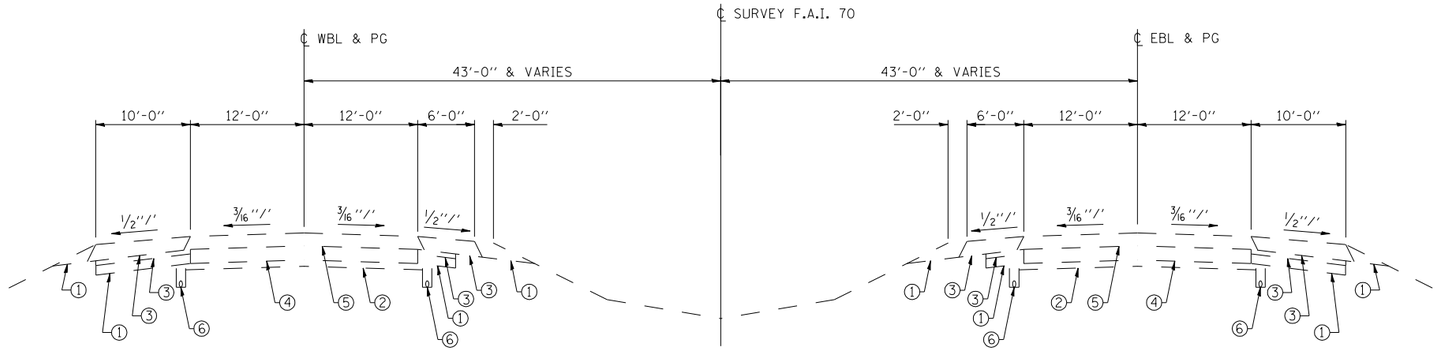

EXISTING TYPICAL SECTION
STATION 485+00.00 TO STATION 499+00.00

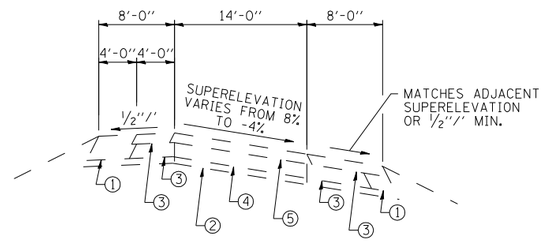

EXISTING TYPICAL SECTION
EASTBOUND I-70 ENTRANCE RAMP
AT INTERCHANGE 63

① AGGREGATE SHOULDERS
② 4'' SUBBASE GRANULAR MATERIAL
③ HMA SHOULDERS
④ 9'' CRPCC PAVEMENT
⑤ HMA OVERLAY
⑥ 4'' PIPE UNDERDRAINS
⑦ STEEL PLATE BEAM GUARDRAIL

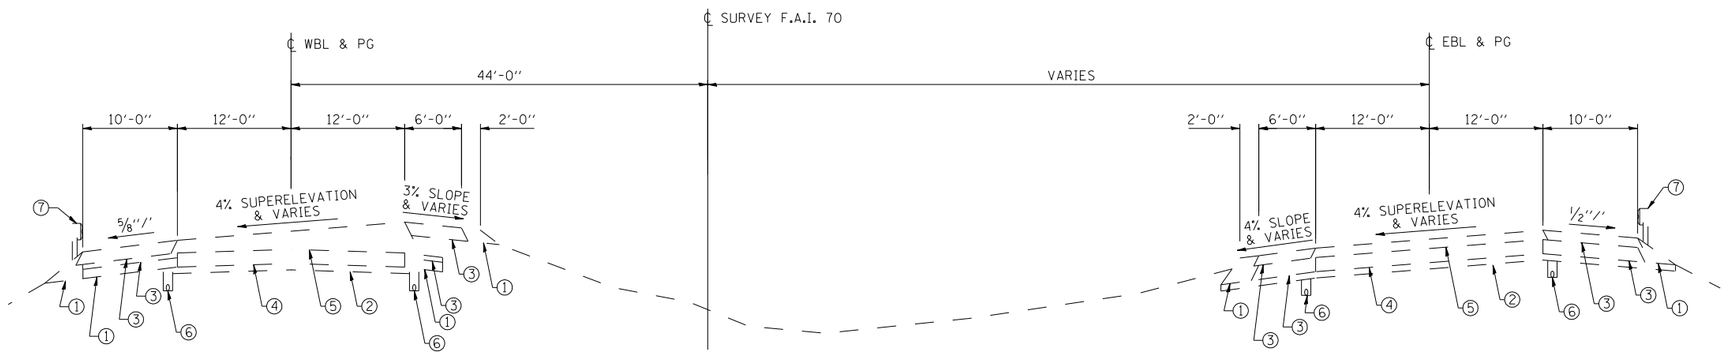

EXISTING TYPICAL SECTION
STATION 522+00.00 TO STATION 537+81.02

EXISTING TYPICAL SECTION
STATION 1522+00.00 TO STATION 1538+03.16

PRINT DRIVER = I_PDLF_B.PLT
PEN TABLE = ROUTE_VERIZON.TBL
ROUTE = 0774179-sht-typXX.dgn
FILE NAME = 0774179-sht-typXX.dgn

ESCA CORPORATION, INC.
CIVIL & STRUCTURAL ENGINEERS

USER NAME = has	DESIGNED - ELH	REVISED -
ESCA PROJECT NO. 1000.05	DRAWN - HAS	REVISED -
PLOT SCALE = 0.2 '' / IN.	CHECKED - RDP	REVISED -
PLOT DATE = 1/29/2014 1:34:10 PM	DATE - 01/14	REVISED -

STATE OF ILLINOIS
DEPARTMENT OF TRANSPORTATION

I-70 EXISTING TYPICAL SECTIONS

SCALE: NONE | SHEET NO. 1 OF 3 SHEETS | STA. | TO STA.

F.A.I. RTE.	SECTION	COUNTY	TOTAL SHEETS	SHEET NO.
70	(26-3B-1, 3B-1(3))BR	FAYETTE	277	14
		CONTRACT NO. 74175		
FED. ROAD DIST. NO.	ILLINOIS	FED. AID PROJECT		