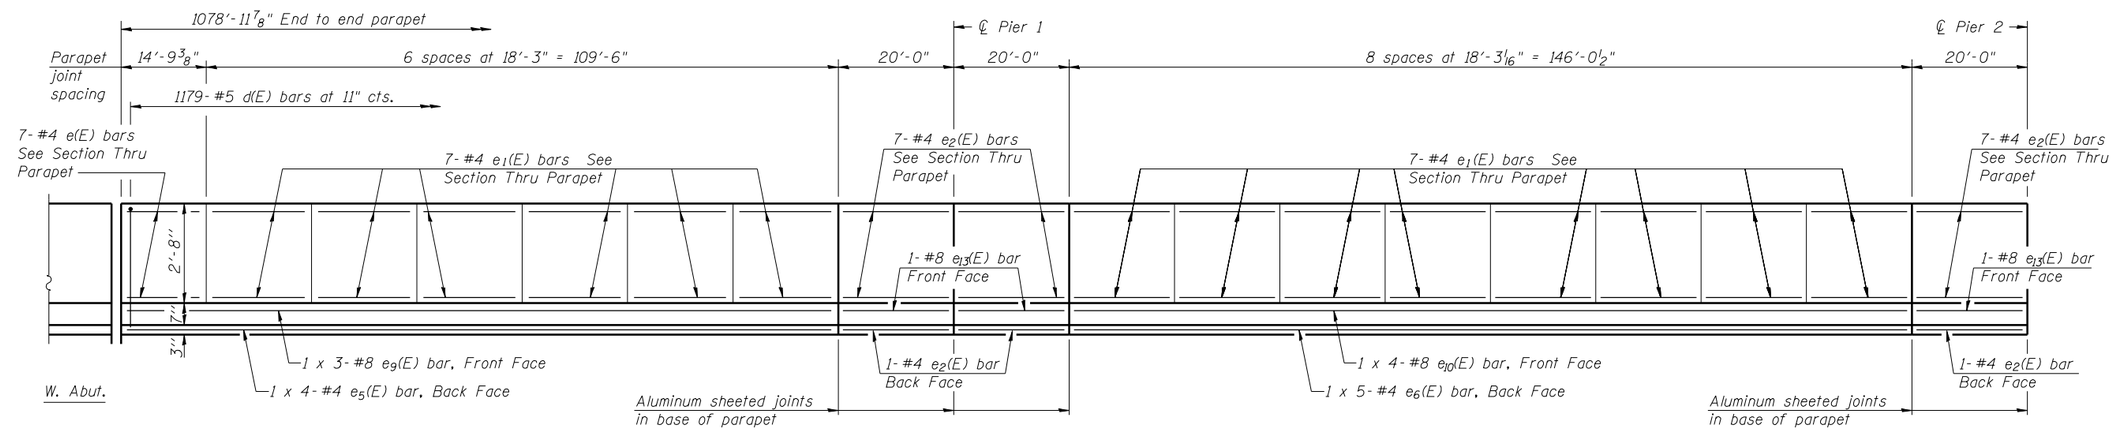

Notes:
Bars indicated thus 1 x 2- #8 etc. indicates 1 line of bars with 2 lengths per line.
See sheet 37 of 113 for Bill of Material.

MINIMUM BAR LAP

(Parapet)
#4 bar = 2'-0"
#8 bar = 5'-2"

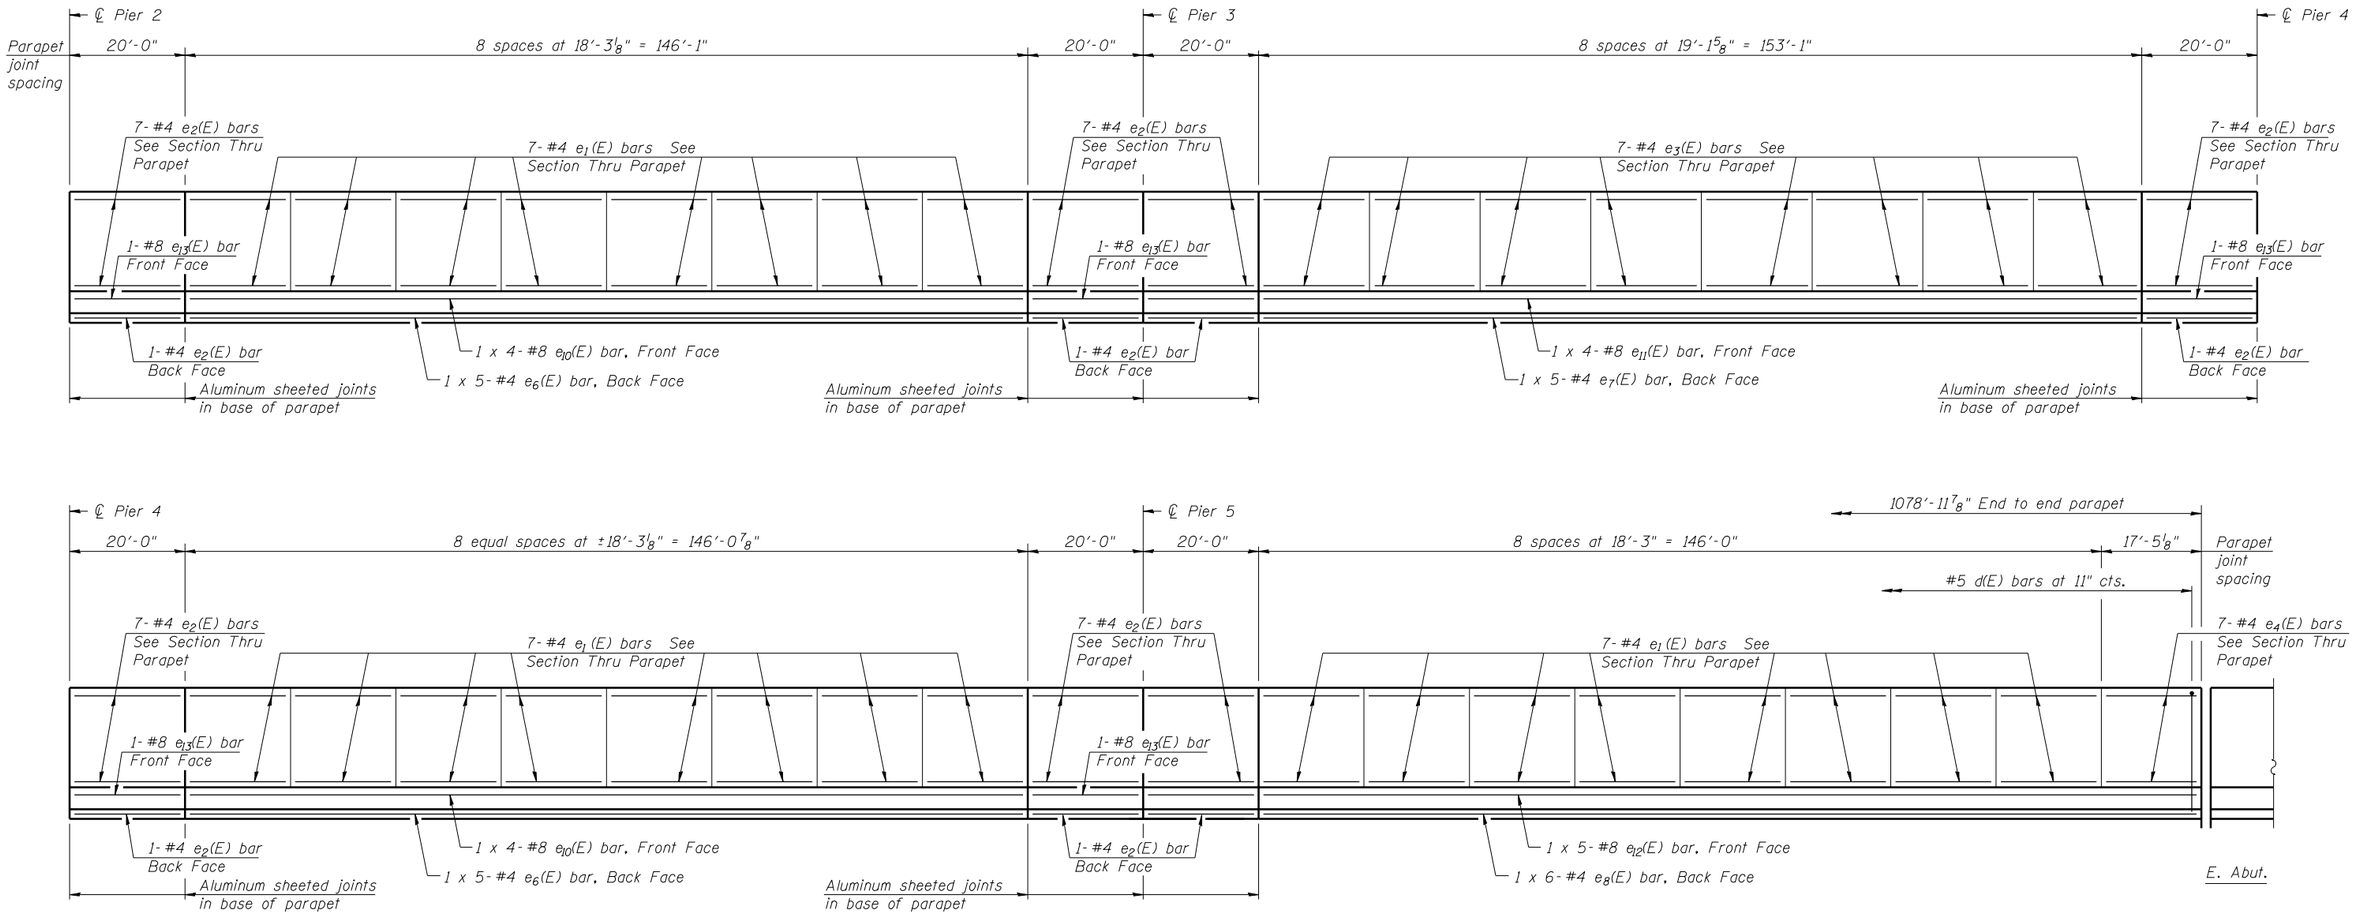

INSIDE ELEVATION OF NORTH PARAPET

(South parapet similar)

ESCA CONSULTANTS, INC.

USER NAME = has	DESIGNED - SHL	06/13	REVISED -	
ESCA PROJECT NO. 1070.09	CHECKED - MTD	08/13	REVISED -	
	DRAWN - DWH	08/13	REVISED -	
PLOT DATE = 1/28/2014 1:04:58 PM	CHECKED - ELH	10/13	REVISED -	

STATE OF ILLINOIS
DEPARTMENT OF TRANSPORTATION

SUPERSTRUCTURE DETAILS – EB
STRUCTURE NO. 026-0107
SHEET NO. 35 OF 113 SHEETS

F.A.I. RTE.	SECTION	COUNTY	TOTAL SHEETS	SHEET NO.
70	(26-3B-1, 3B-1(3))BR	FAYETTE	277	115
		CONTRACT NO. 74175		
	ILLINOIS FED. AID PROJECT			