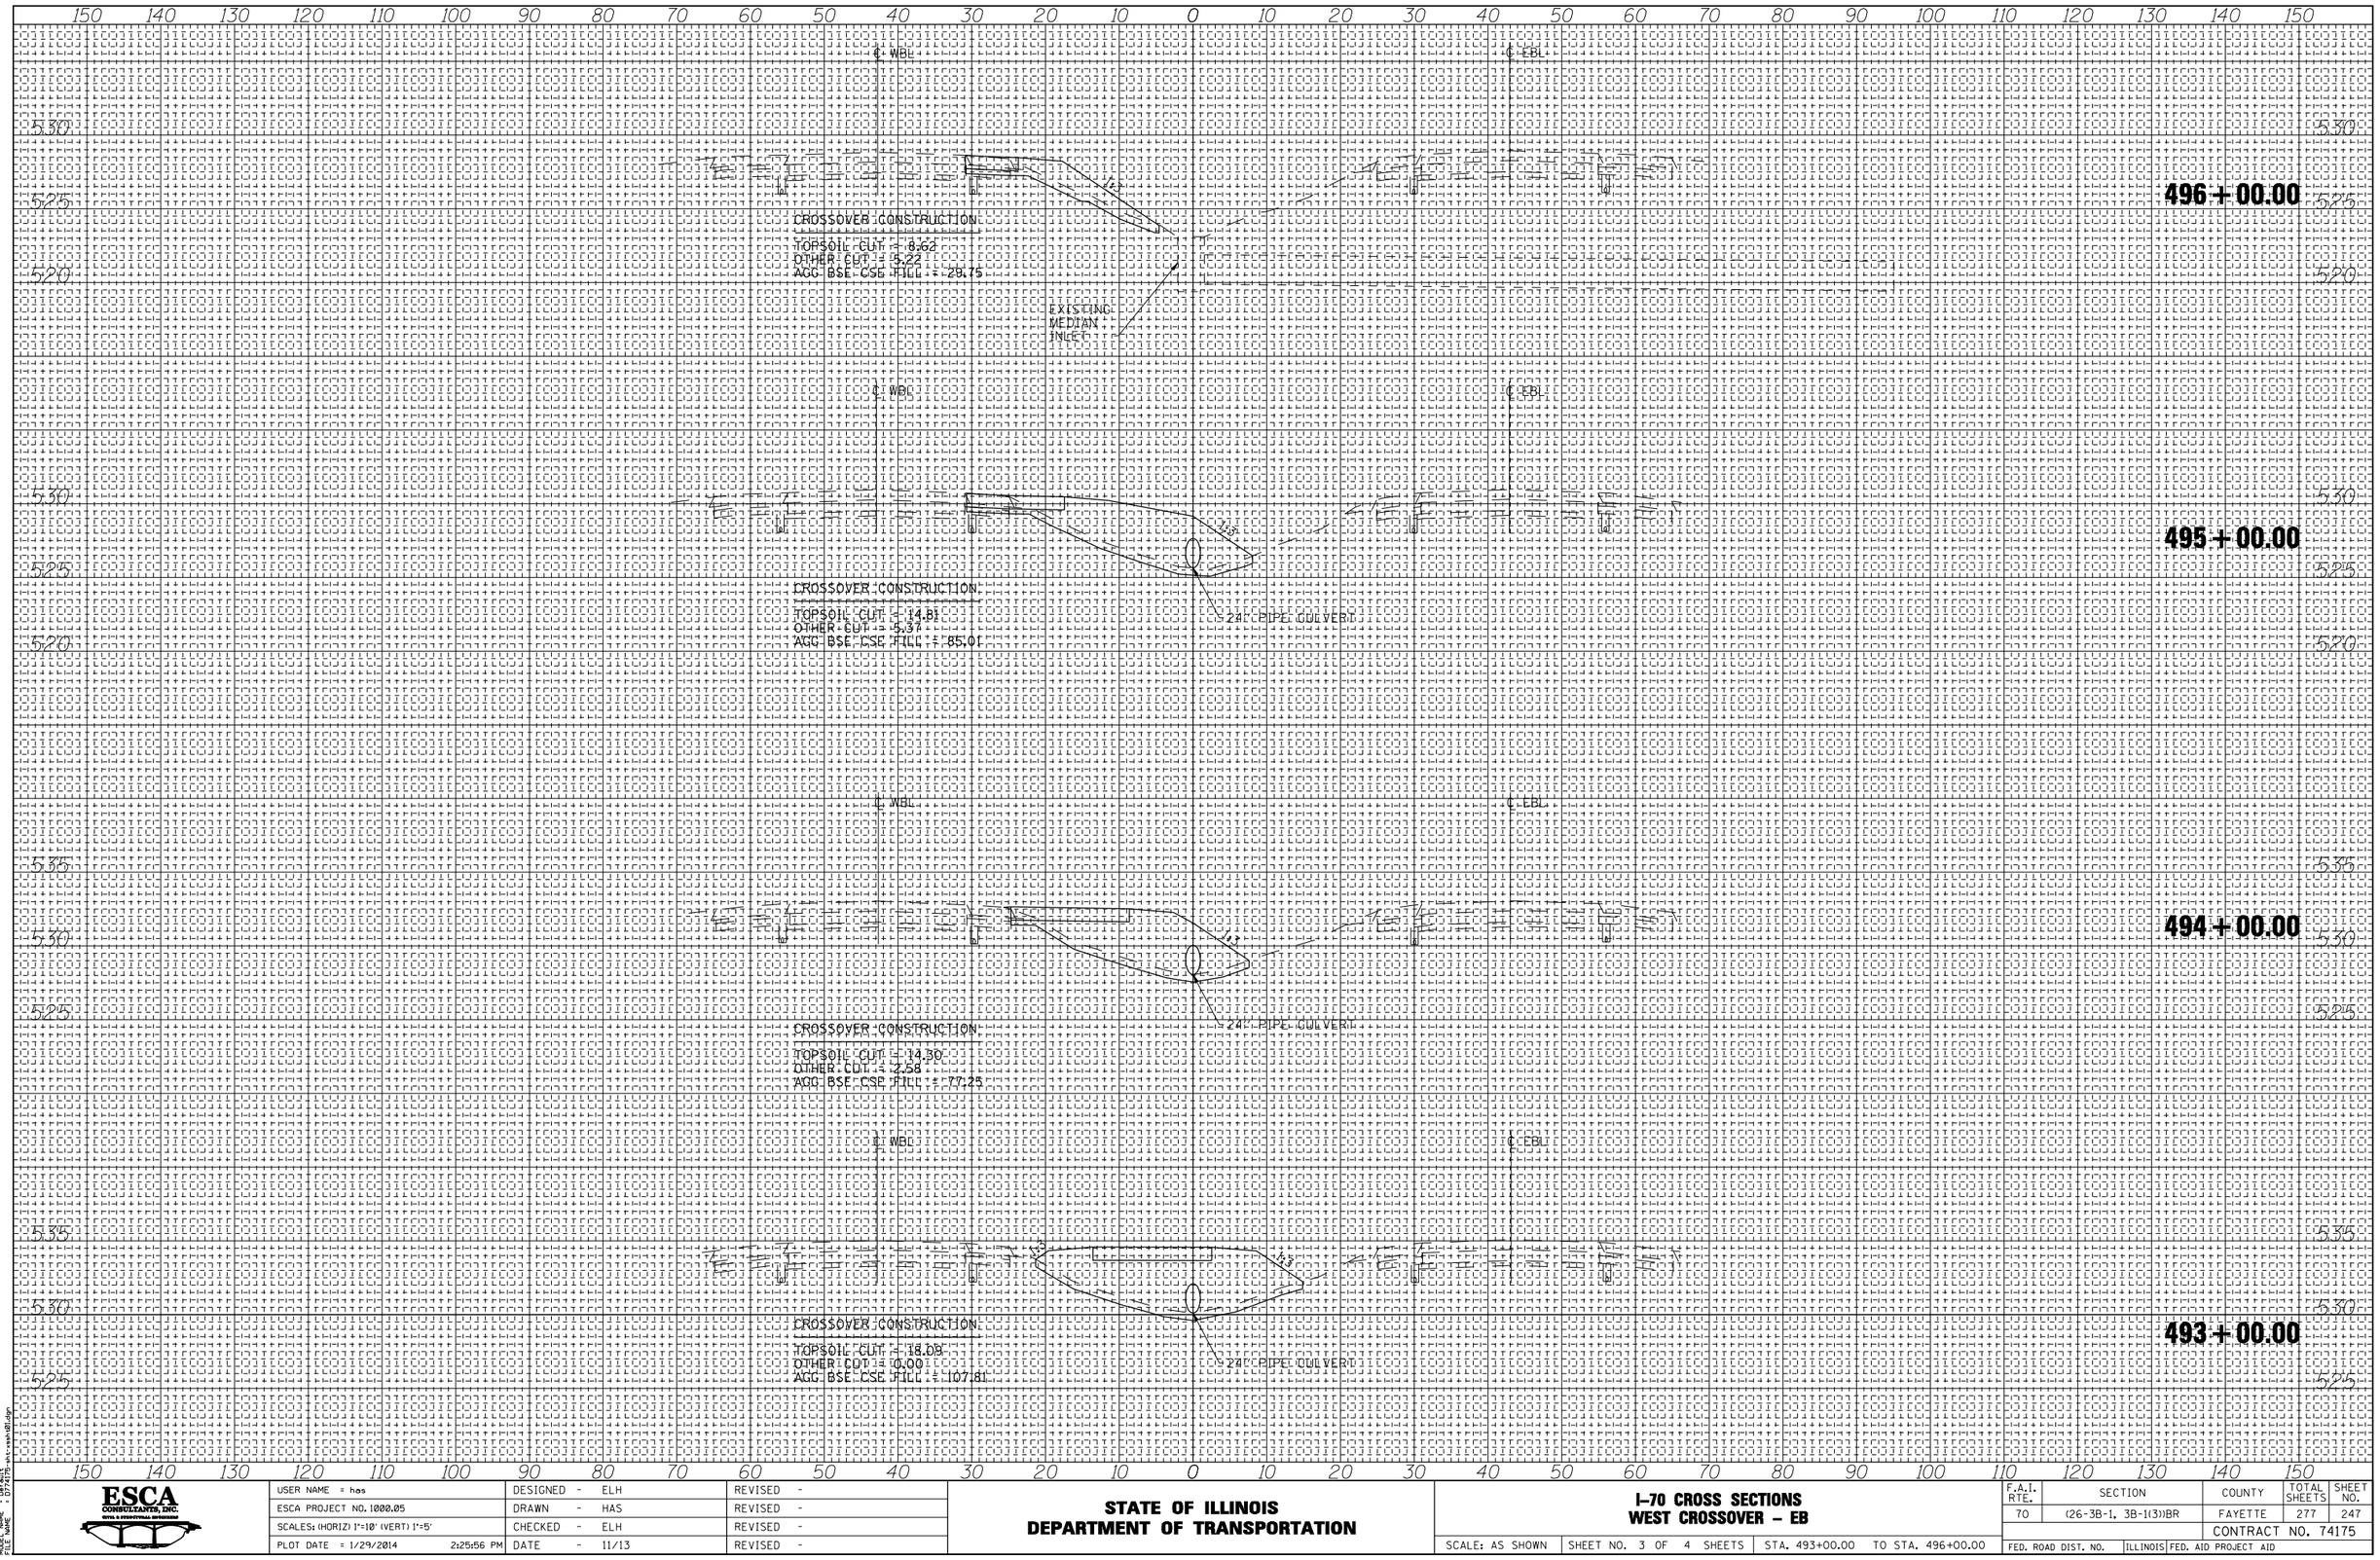

FINAL SURVEY — NOTE BOOK — NO. — SURVEYED — PLOTTED — TEMPLATE — AREAS — AREAS CHECKED — BY — DATE

ORIGINAL SURVEY — NOTE BOOK — NO. — SURVEYED — PLOTTED — TEMPLATE — AREAS — AREAS CHECKED — BY — DATE

PRINT DRIVER = IOSLB.pltPRINT QUALITY = LOGICAL PAGE SIZE = D PAGE NAME = DESIGN FILE NAME = D:\Projects\xxx-xxxh01.dgn

ESCA CONSULTANTS, INC. CIVIL & STRUCTURAL ENGINEERS

USER NAME = has	DESIGNED - ELH	REVISED -	
ESCA PROJECT NO. 1000.05	DRAWN - HAS	REVISED -	
SCALES: (HORIZ) 1"=10' (VERT) 1"=5'	CHECKED - ELH	REVISED -	
PLOT DATE = 1/29/2014 2:25:56 PM	DATE - 11/13	REVISED -	

STATE OF ILLINOIS
DEPARTMENT OF TRANSPORTATION

I-70 CROSS SECTIONS
WEST CROSSOVER – EB

SCALE: AS SHOWN | SHEET NO. 3 OF 4 SHEETS | STA. 493+00.00 TO STA. 496+00.00

F.A.I. RTE.	SECTION	COUNTY	TOTAL SHEETS	SHEET NO.
70	(26-3B-1, 3B-1(3))BR	FAYETTE	277	247
		CONTRACT NO. 74175		
FED. ROAD DIST. NO.	ILLINOIS	FED. AID PROJECT AID		