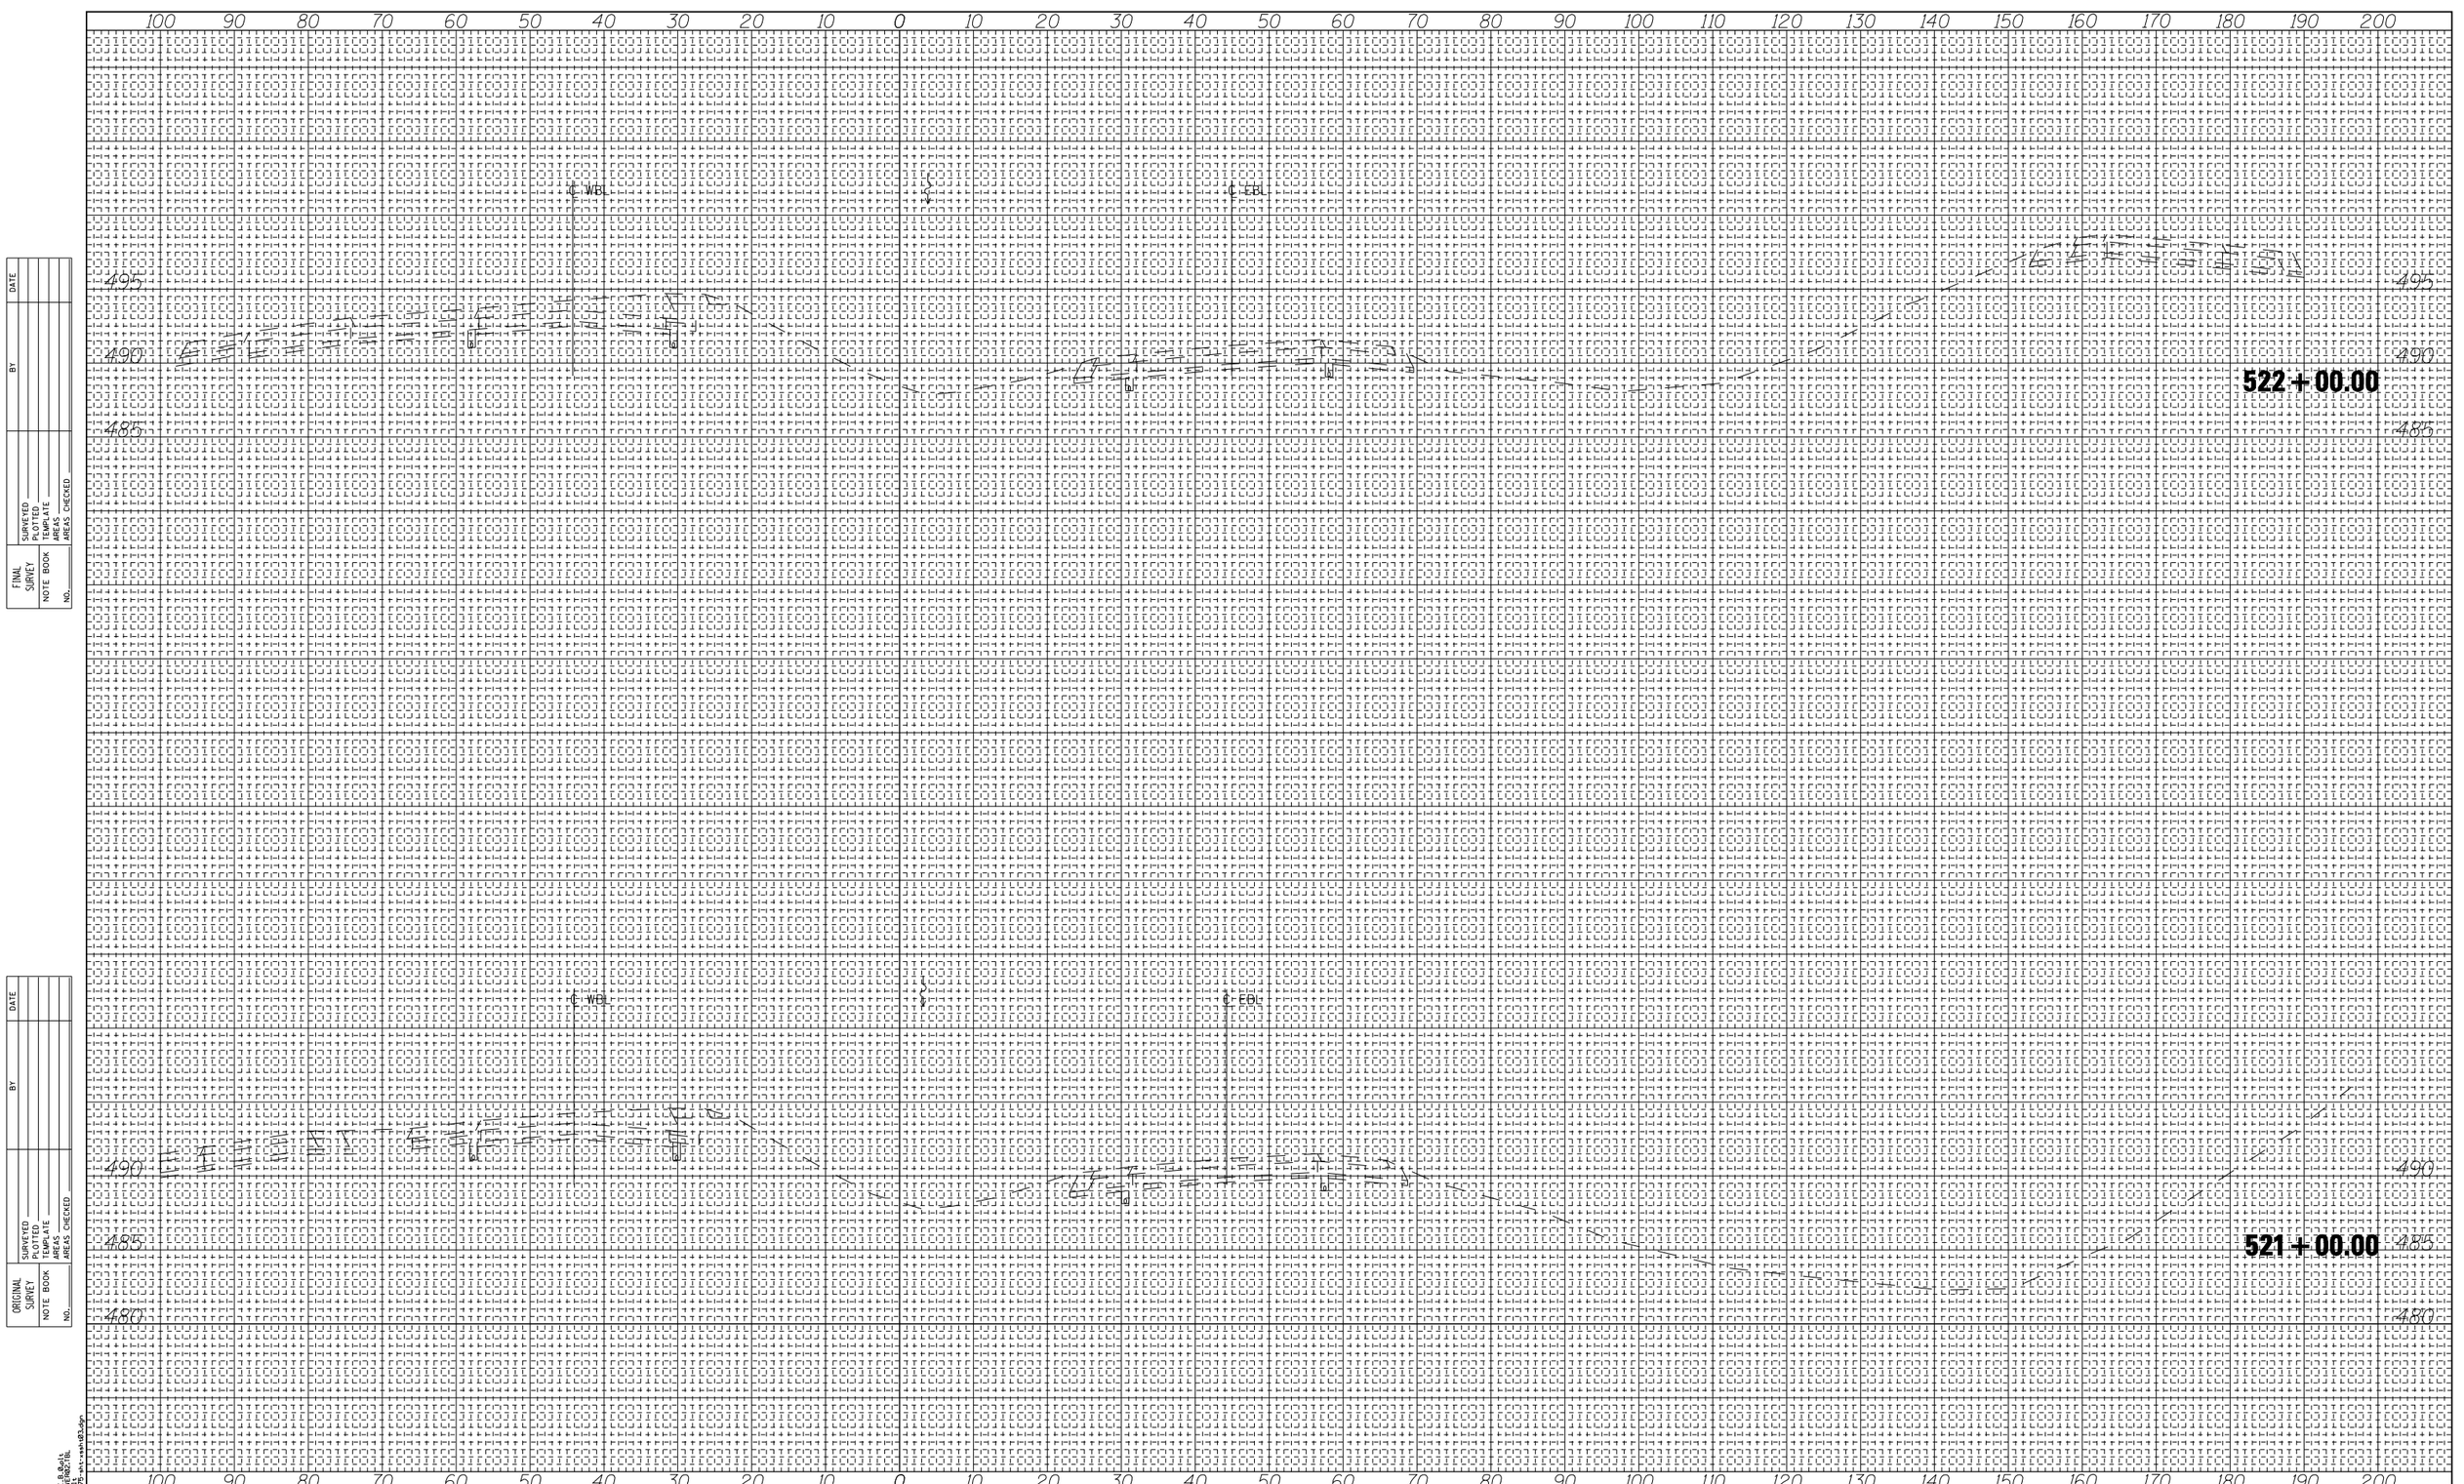

FINAL SURVEY		BY	DATE
NOTE BOOK NO.	SURVEYED		
	PLOTTED		
	TEMPLATE		
	AREAS		
	AREAS CHECKED		

ORIGINAL SURVEY		BY	DATE
NOTE BOOK NO.	SURVEYED		
	PLOTTED		
	TEMPLATE		
	AREAS		
	AREAS CHECKED		

PRINT DRIVER = I.PD.E.B.0.plt
PEN TABLE = IDOT.XEROX2.TBL
MODEL NAME = Default
FILE NAME = D74175-sht-xsch03.dgn

ESCA CONSULTANTS, INC.
CIVIL & STRUCTURAL ENGINEERS

USER NAME = has	DESIGNED - ELH	REVISED -	
ESCA PROJECT NO. 1000.05	DRAWN - HAS	REVISED -	
SCALES: (HORIZ) 1"=10' (VERT) 1"=5'	CHECKED - ELH	REVISED -	
PLOT DATE = 1/29/2014 2:28:26 PM	DATE - 08/13	REVISED -	

STATE OF ILLINOIS
DEPARTMENT OF TRANSPORTATION

I-70 CROSS SECTIONS
WEST CROSSOVER - WB REMOVAL
& TEMPORARY ENTRANCE RAMP

SCALE: AS SHOWN | SHEET NO. 1 OF 9 SHEETS | STA. 521+00.00 TO STA. 522+00.00

F.A.I. RTE.	SECTION	COUNTY	TOTAL SHEETS	SHEET NO.
70	(26-3B-1, 3B-1(3))BR	FAYETTE	277	255

CONTRACT NO. 74175

FED. ROAD DIST. NO. | ILLINOIS | FED. AID PROJECT AID