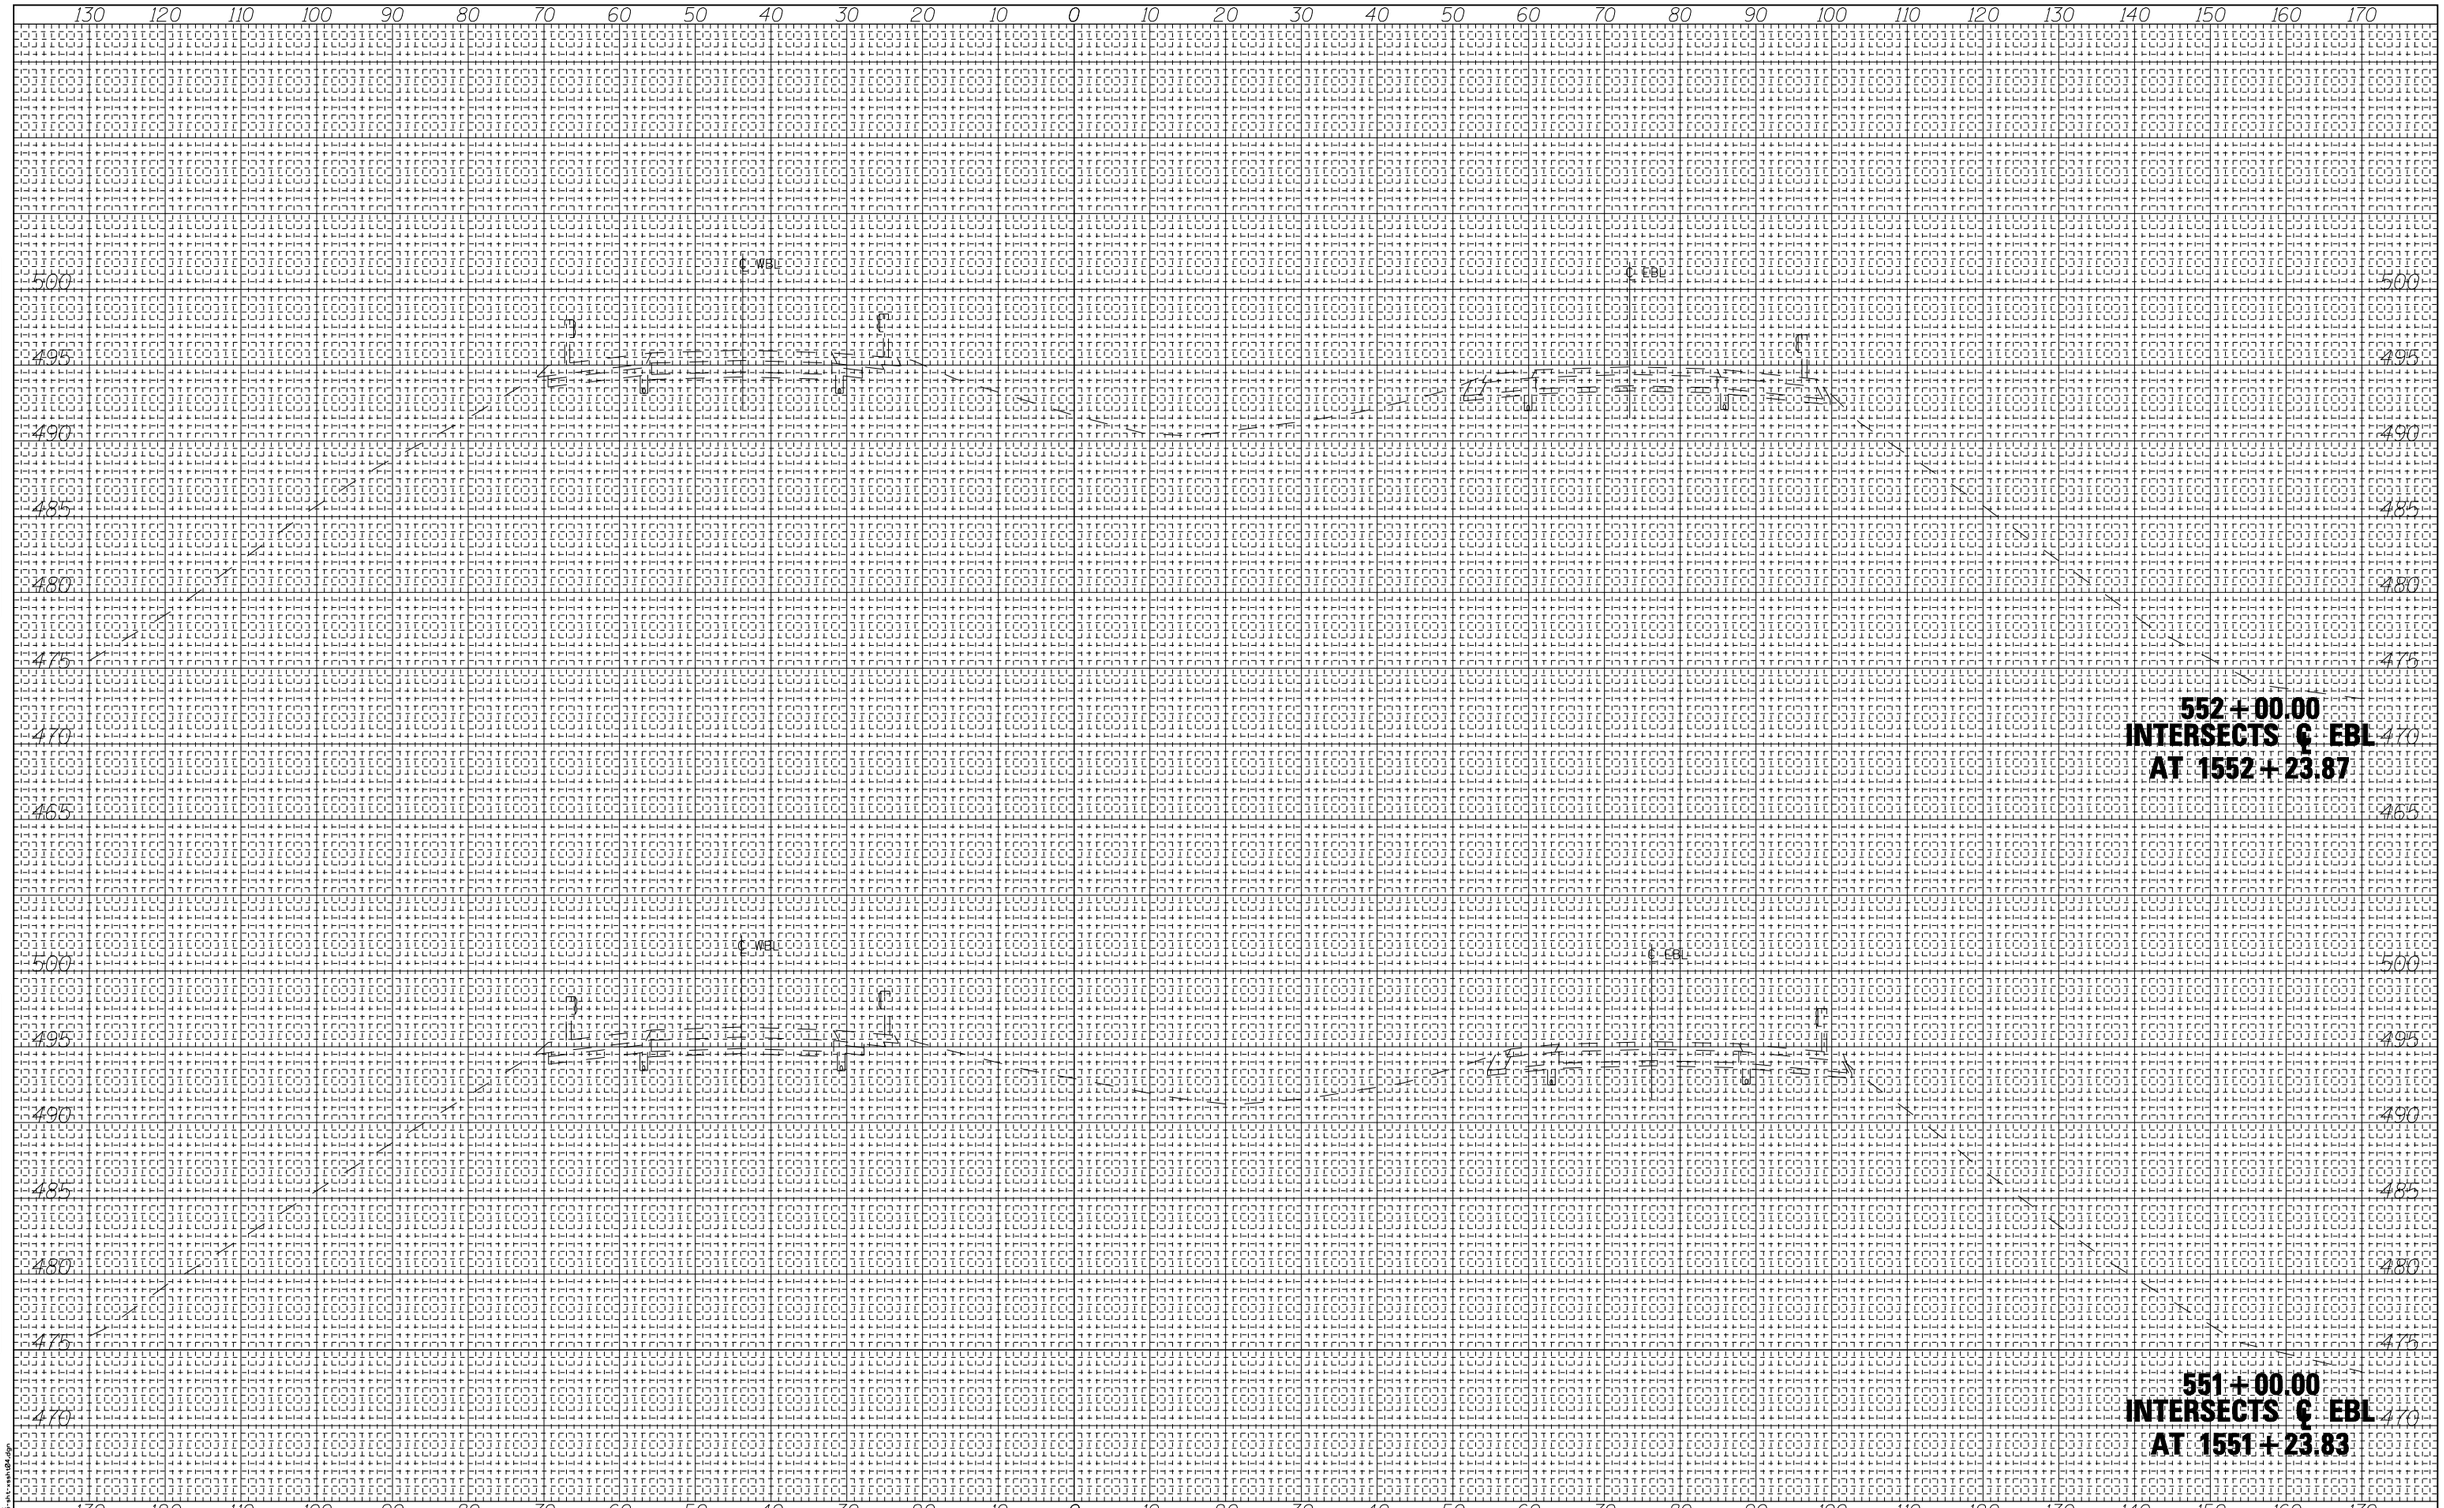

FINAL SURVEY		BY	DATE
NOTE BOOK NO.	SURVEYED		
	PLOTTED		
	TEMPLATE		
	AREAS		
	AREAS CHECKED		

ORIGINAL SURVEY		BY	DATE
NOTE BOOK NO.	SURVEYED		
	PLOTTED		
	TEMPLATE		
	AREAS		
	AREAS CHECKED		

PRINT DRIVER = I_PD_E_8.0.plt
PEN TABLE = IDOT_VER02.TBL
MODEL NAME = Default
FILE NAME = D74175-sht-xsch04.dgn

ESCA CONSULTANTS, INC.

USER NAME = has	DESIGNED - ELH	REVISED -	
ESCA PROJECT NO. 1000.05	DRAWN - HAS	REVISED -	
SCALES: (HORIZ) 1"=10' (VERT) 1"=5'	CHECKED - ELH	REVISED -	
PLOT DATE = 1/29/2014 2:37:51 PM	DATE - 08/13	REVISED -	

STATE OF ILLINOIS
DEPARTMENT OF TRANSPORTATION

I-70 CROSS SECTIONS AT BRIDGES

SCALE: AS SHOWN | SHEET NO. 9 OF 10 SHEETS | STA. 551+00.00 TO STA. 552+00.00

F.A.I. RTE.	SECTION	COUNTY	TOTAL SHEETS	SHEET NO.
70	(26-3B-1, 3B-1(3))BR	FAYETTE	277	272
		CONTRACT NO. 74175		
FED. ROAD DIST. NO.	ILLINOIS	FED. AID PROJECT AID		