FINAL SURVEY	BY	DATE
NOTE BOOK	SURVEYED	
NO.	PLOTTED	
	TEMPLATE	
	AREAS	
	AREAS CHECKED	

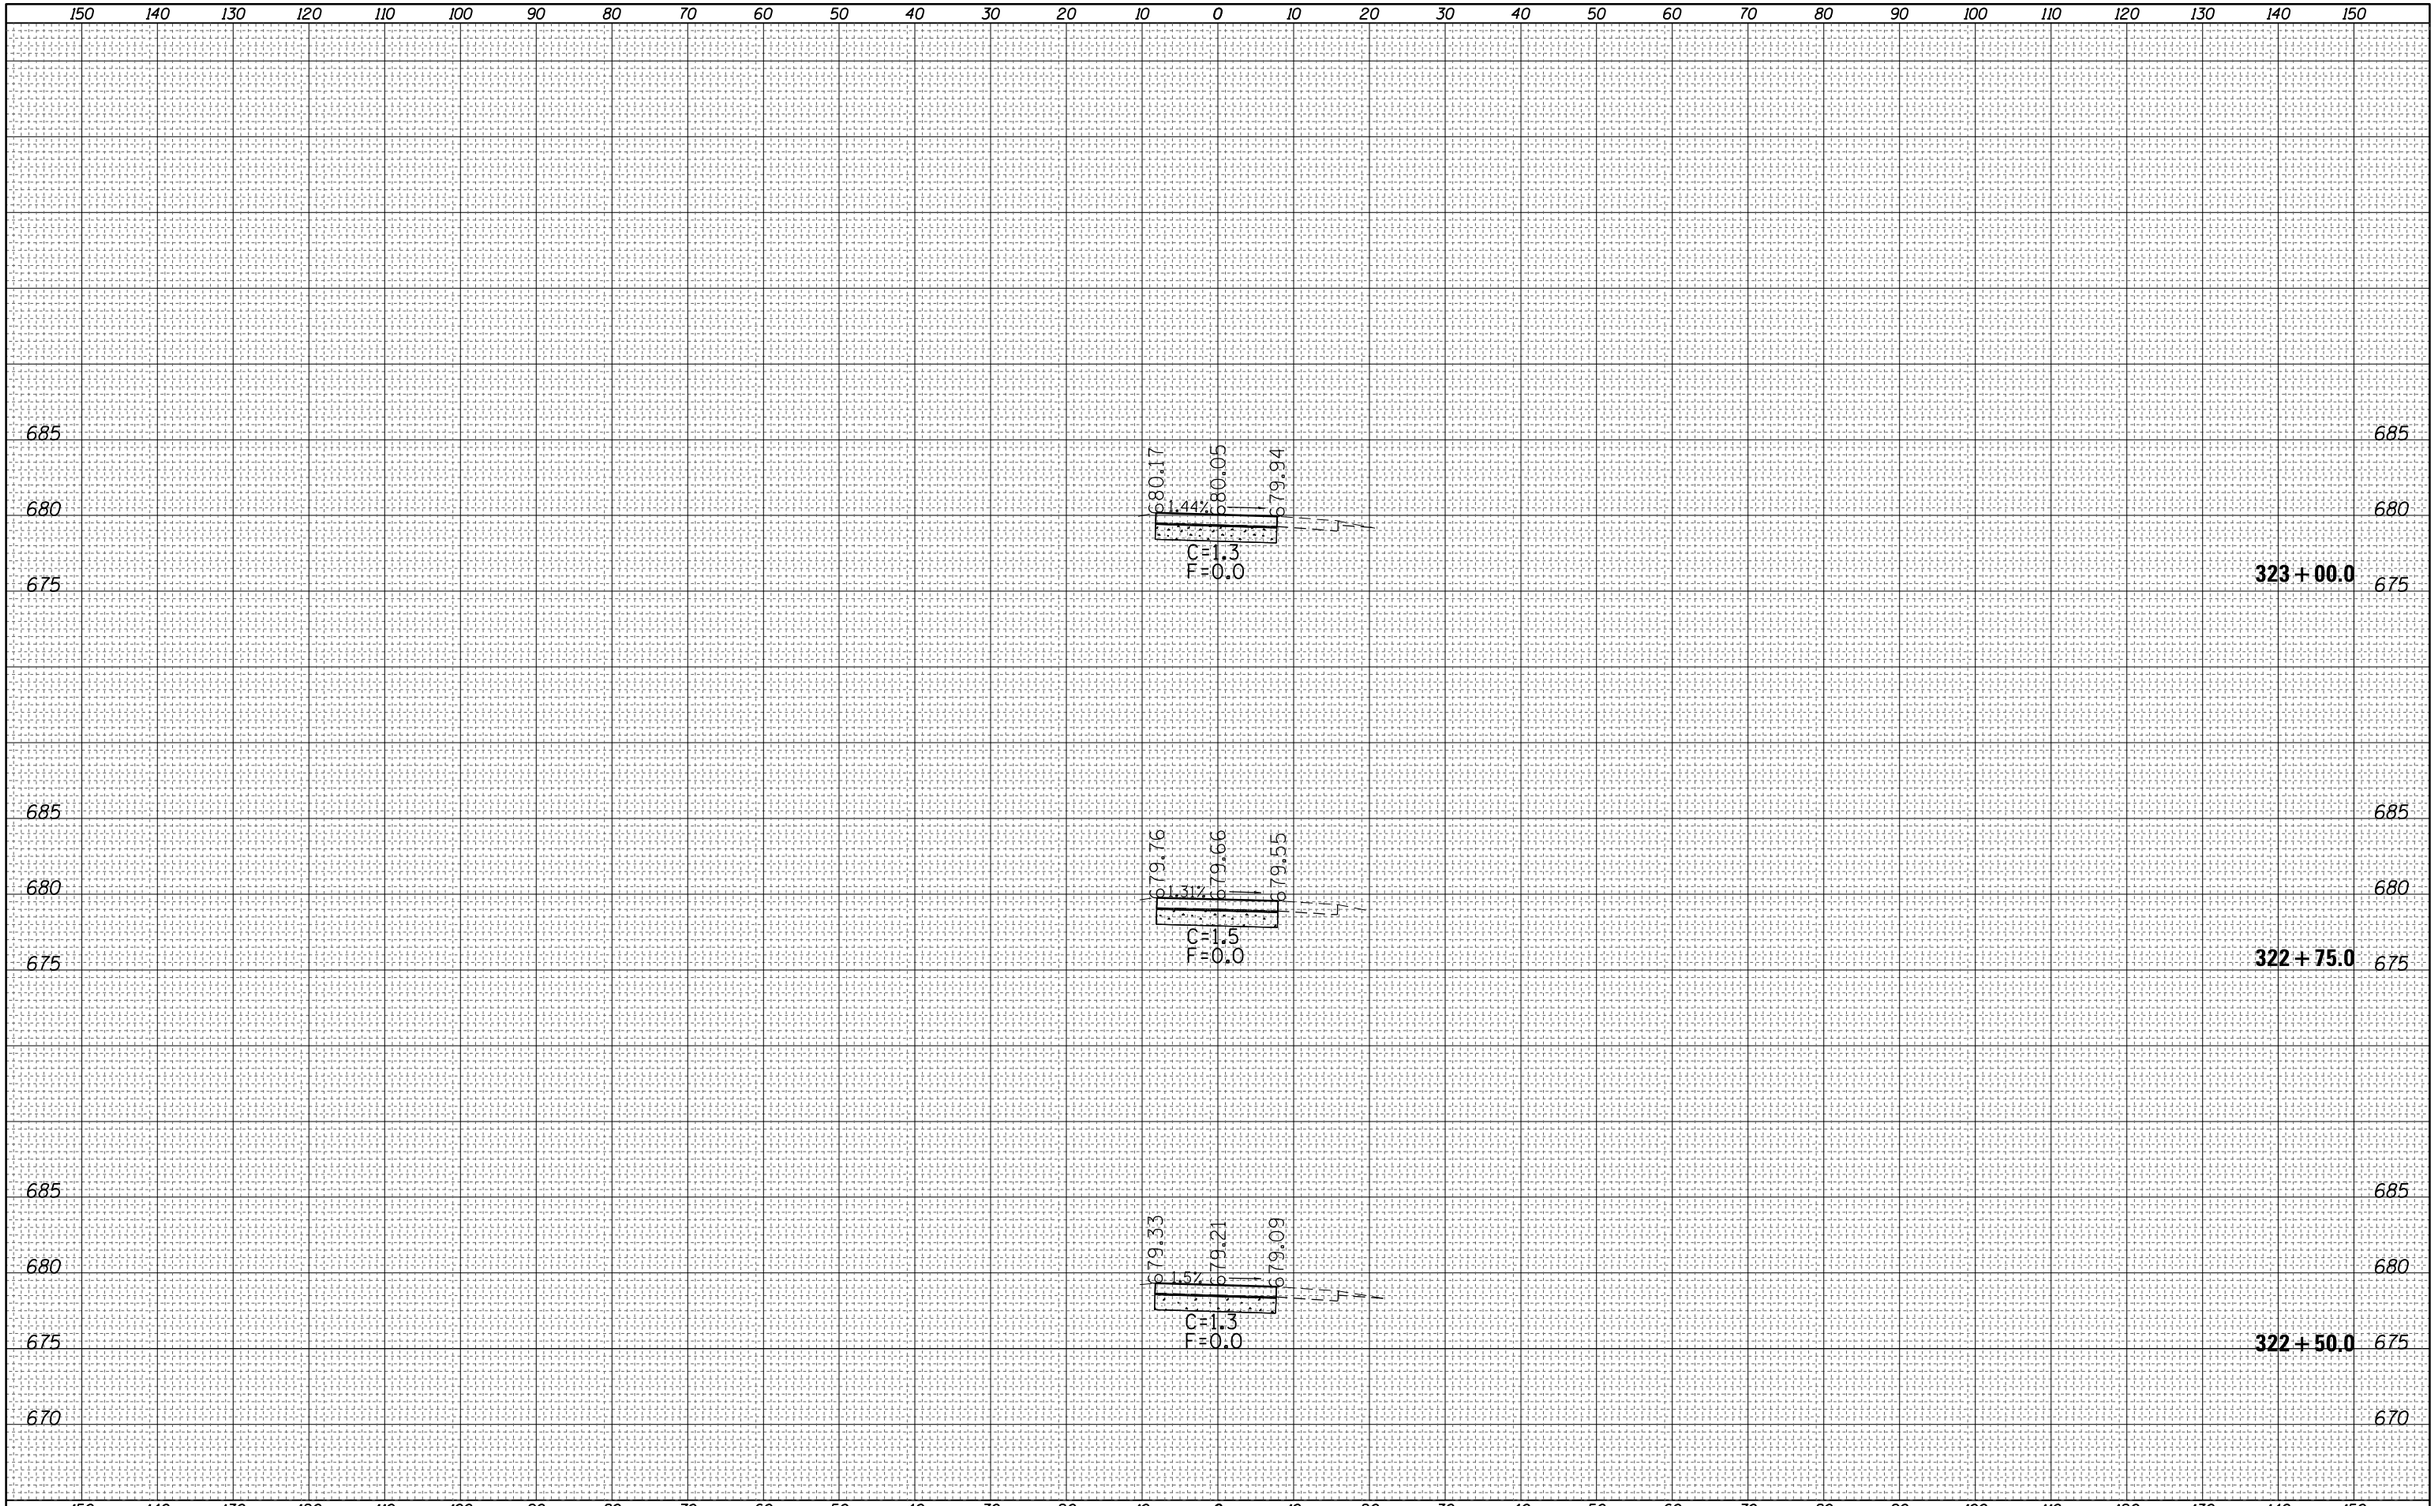

ORIGINAL SURVEY	BY	DATE
NOTE BOOK	SURVEYED	
NO.	PLOTTED	
	TEMPLATE	
	AREAS	
	AREAS CHECKED	

FILE NAME =	USER NAME = steffenmk	DESIGNED -	REVISED -
c:\pw_work\pwidot\steffenmk\dms67466\D774284-sc-EBRamp-sheets.dgn		DRAWN -	REVISED -
	PLOT SCALE = 20.0000 ' / in.	CHECKED -	REVISED -
Default	PLOT DATE = 1/28/2014	DATE -	REVISED -

STATE OF ILLINOIS
DEPARTMENT OF TRANSPORTATION

EB CAR/TRUCK RAMP
CROSS SECTIONS

SCALE: 10 | SHEET 10 OF 12 SHEETS | STA. 322+50.0 | TO STA. 323+00.0

F.A.I RTE.	SECTION	COUNTY	TOTAL SHEETS	SHEET NO.
72	(58-66RA-I-1	MACON	56	54
		CONTRACT NO. 74284		
	ILLINOIS FED. AID PROJECT			