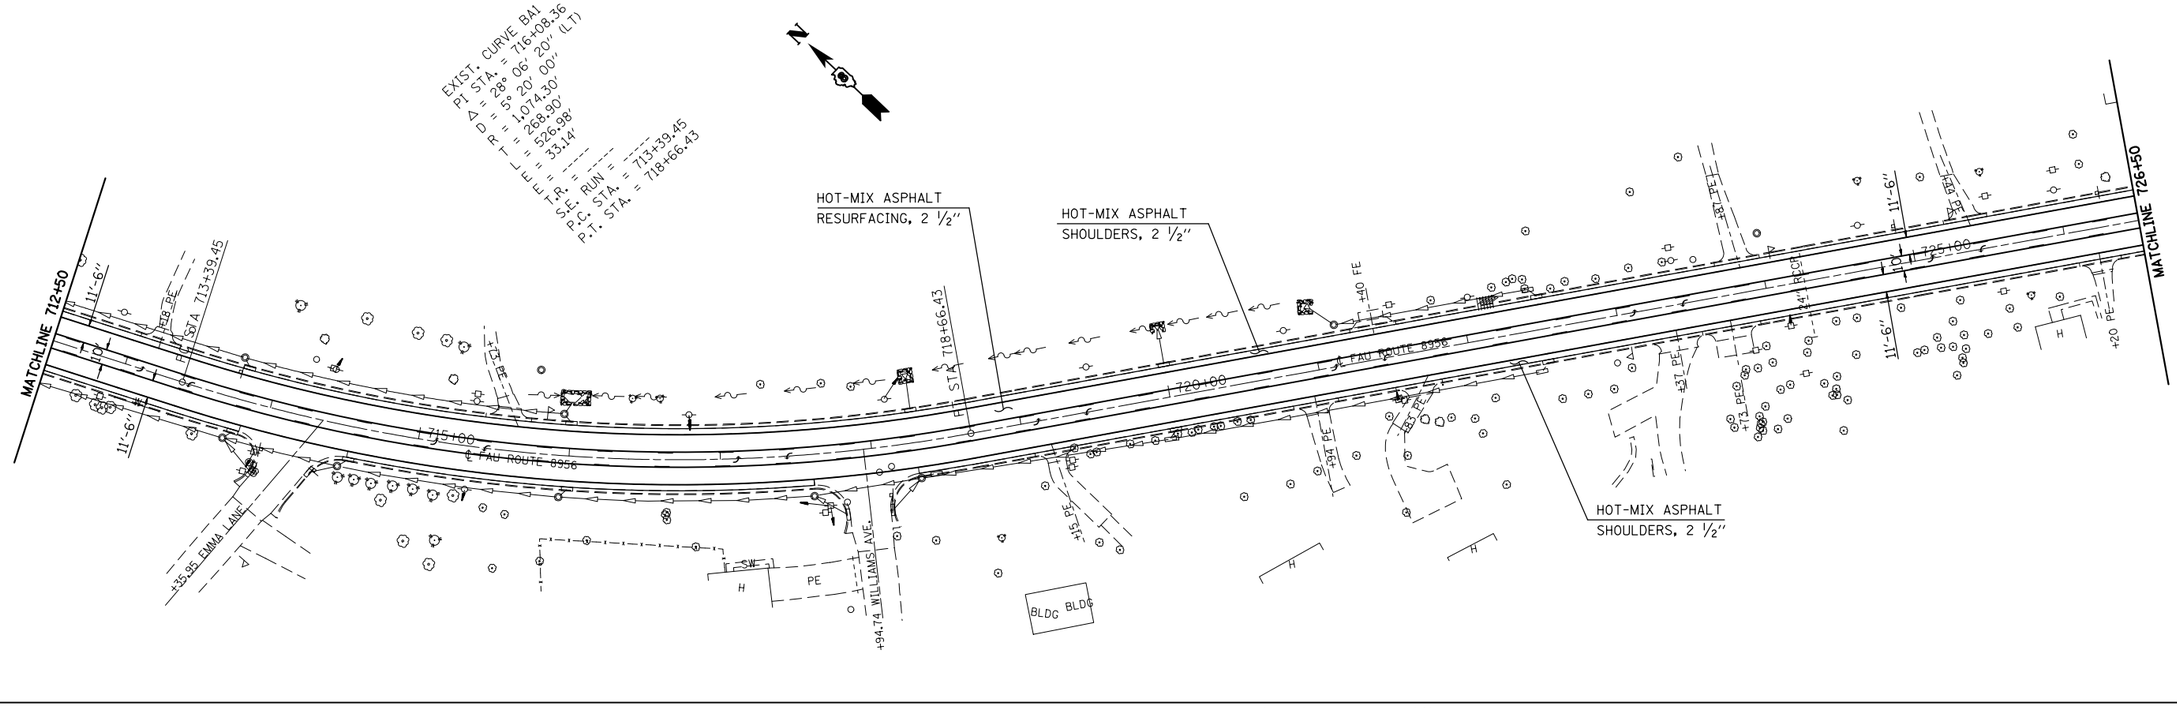

PAVEMENT MARKING SHOWN IS FOR INFORMATION ONLY.
SEE PAVEMENT MARKING SCHEDULE FOR QUANTITIES.

FILE NAME = c:\pw_work\pwidot\harbaughrd\d0349109\d076g60-sht-plan.dgn	USER NAME = harbaughrd	DESIGNED -	REVISED -
		DRAWN -	REVISED -
	PLOT SCALE = 100.0000 ' / in.	CHECKED -	REVISED -
	PLOT DATE = 1/31/2014	DATE -	REVISED -

STATE OF ILLINOIS
DEPARTMENT OF TRANSPORTATION

PLAN & PAVEMENT MARKING SHEETS

SCALE: NA | SHEET NO. 4 OF 9 SHEETS | STA. 712+50 TO STA. 741+00

F.A.U. RTE.	SECTION	COUNTY	TOTAL SHEETS	SHEET NO.
8956	(59,60)RS-2	MADISON	27	19
		CONTRACT NO. 76G60		
FED. ROAD DIST. NO.	ILLINOIS	FED. AID PROJECT		