FOR INFORMATION ONLY

FAI-70

STATE OF ILLINOIS
DEPARTMENT OF PUBLIC WORKS & BUILDINGS
DIVISION OF HIGHWAYS

ROUTE NO.	SEC.	COUNTY	TOTAL SHEETS	SHEET NO.
FAI-70	60-7HB 2	Madison	12	4
	60-7HF 2		12	5
FED. ROAD DIST. NO. 7	ILLINOIS	PROJECT		

SHEET 5 OF 14

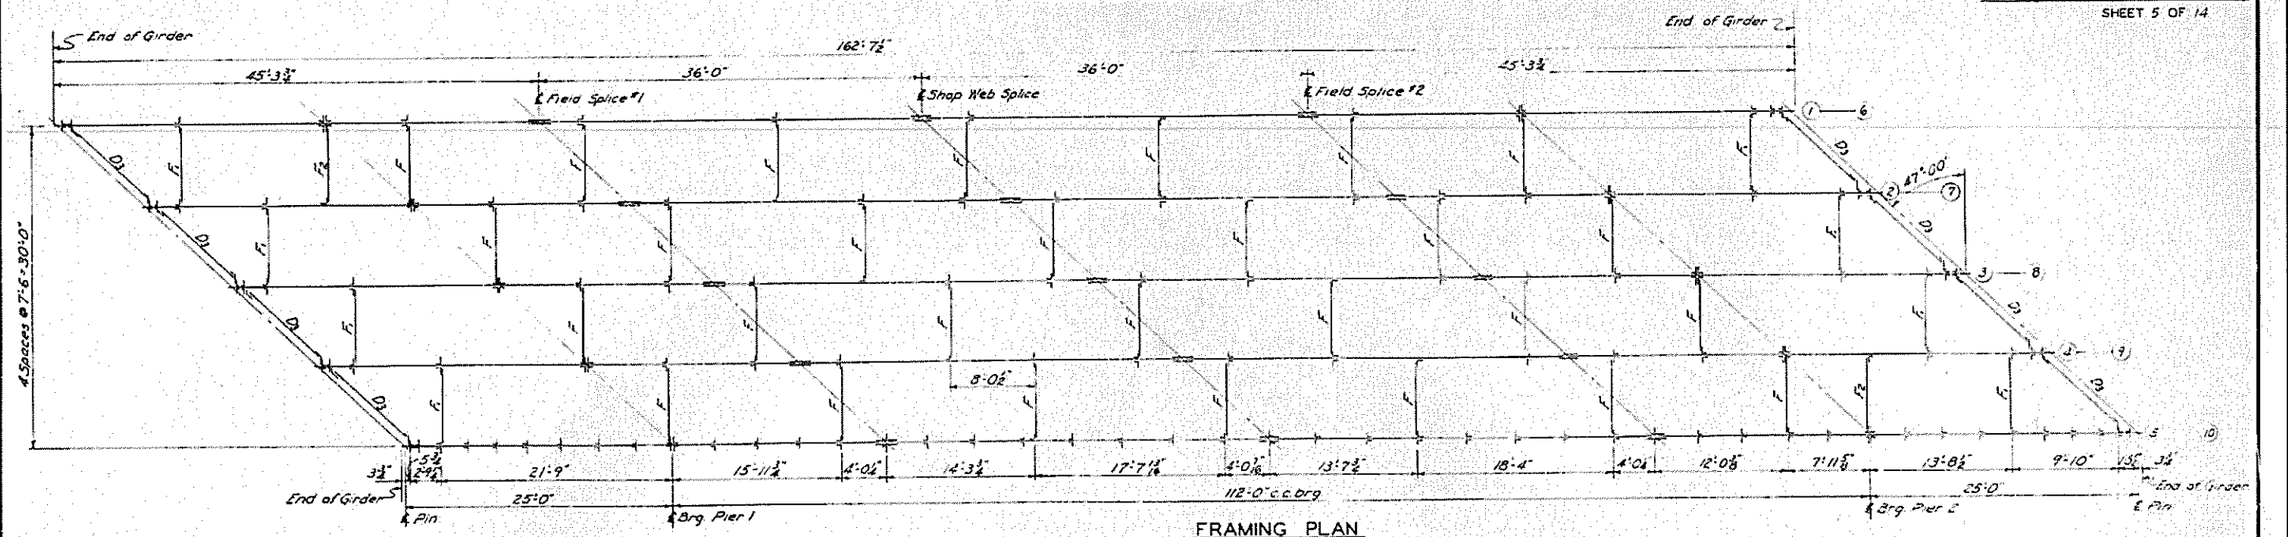

FRAMING PLAN

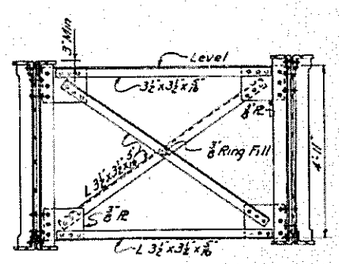

CROSS FRAME F

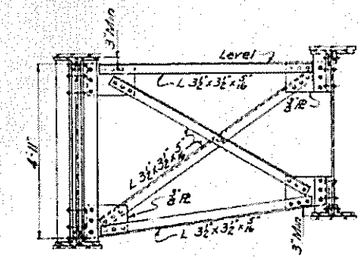

CROSS FRAME F2

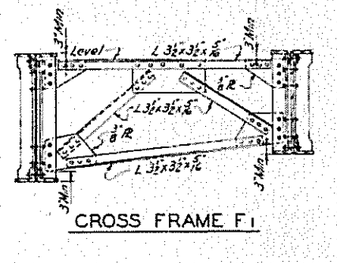

CROSS FRAME F1

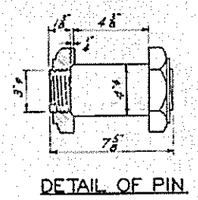

DETAIL OF PIN

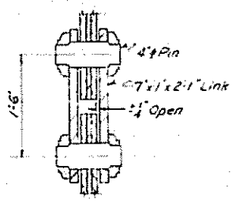

SECTION THRU HINGE

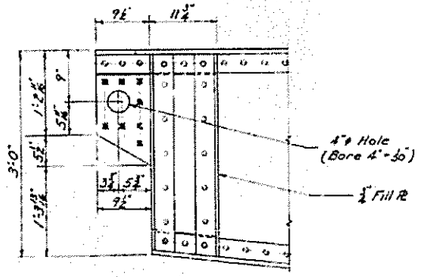

END OF GIRDER DETAIL

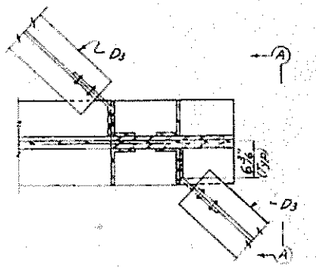

DIAPHRAGM DETAILS

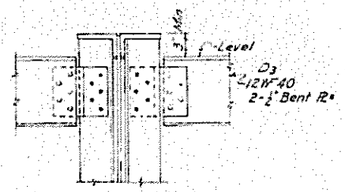

VIEW A-A

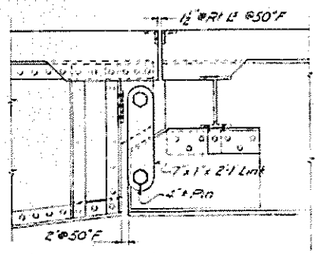

HINGE DETAIL

DESIGNED	M.J.R.
CHECKED	V.F.S.
DRAWN	V.F.S.
CHECKED	R.D.C.

April 18 1958
EXAMINED M. K. Ramsey
PASSED E. Erickson
APPROVED R. A. Bartelsmeyer

Work this sheet with sheet N° 4A

FRAMING PLAN-GIRDERS
F.A.I. OVER U.S. RT. 40
PROJECT
F.A.I. ROUTE 7 SECTION 60-7HB-2-F
MADISON COUNTY
STATION 544+31.73

FILE NAME = $FILE$	USER NAME = $USER$	DESIGNED - ___	REVISED - ___
		DRAWN - ___	REVISED - ___
	PLOT SCALE = $SCALE$	CHECKED - ___	REVISED - ___
	PLOT DATE = $DATE$	DATE - ___	REVISED - ___

STATE OF ILLINOIS
DEPARTMENT OF TRANSPORTATION

FRAMING PLAN
(SN 060-0014 & 0015)

SCALE: N/A | SHEET NO. __ OF ___ SHEETS | STA. _____ TO STA. _____

F.A.I. RTE.	SECTION	COUNTY	TOTAL SHEETS	SHEET NO.
55/70	60-7HB-P	MADISON	25	8
		CONTRACT NO. 76664		
FED. ROAD DIST. NO.	ILLINOIS	FED. AID PROJECT		