BENCHMARK

BENCHMARK	ELEVATION	DESCRIPTION
BM14	444.68	CUT SQUARE ON THE TOP OF THE SOUTH HEADWALL OF AN ACROSS ROAD CULVERT, 145.90' RIGHT OF THE CL OF RTE 13 WBL @ STA. 572+12.64

NOTES:

1. FOR ADDITIONAL REMOVAL ITEMS, SEE PAVEMENT MARKING AND SIGNING DRAWINGS AND SCHEDULE DRAWINGS.
2. EASTBOUND LANE CALLOUTS USE WESTBOUND LANE ALIGNMENT FOR STATION/OFFSET.
3. FOR CLARITY, ONLY VARIABLE DEPTH DITCHES ARE SHOWN ON THE PROFILE. REFER TO THE TYPICAL SECTIONS AND CROSS SECTIONS FOR DEPENDENT DITCH INFORMATION.

MATCH LINE STA 565+00

MATCH LINE STA 580+00

N

STA 573+53.02, 69.3' LT
SKEW 36° LT BK
CONCRETE HEADWALL REMOVAL
EXTEND WITH 4' X 4'
PRECAST CONCRETE BOX CULVERT
BOX CULVERT END SECTION
FOR CULVERT NO. 1
USFL = 440.64

STA 569+80.19, 60.8' LT
SKEW 48° LT BK
CONCRETE HEADWALL REMOVAL
EXTEND WITH PIPE CULVERTS
CLASS A, TYPE 1, 36"
USFL = 446.45
PRECAST FLARED END SECTIONS, 36"
CONCRETE COLLAR, 0.44 CY CRATE
GRATING FOR CONCRETE
FLARED END SECTION, 36"

STA 575+08.76, 144.3' RT
SKEW 36° RT AHD
CONCRETE HEADWALL REMOVAL
EXTEND WITH 4' X 4'
PRECAST CONCRETE BOX CULVERT
BOX CULVERT END SECTION
FOR CULVERT NO. 2
DSFL = 435.19

0 50 100
SCALE IN FEET

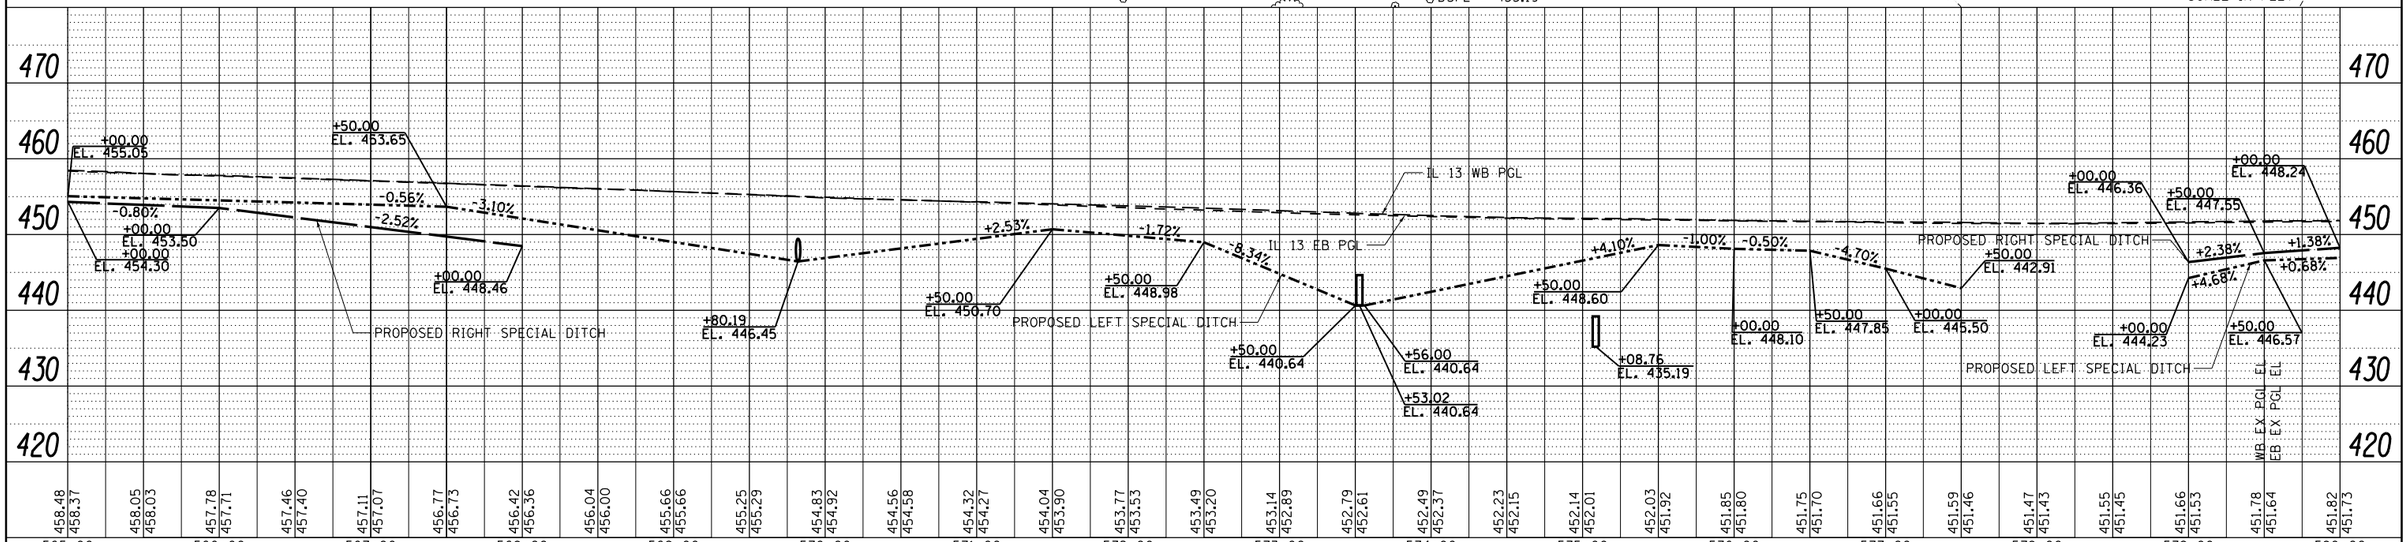

FILE NAME = c:\pw_work\pwidot\lavenderba\d0363618\D978221-sht-plnprf-07.dgn	USER NAME = lavenderba	DESIGNED - KN	REVISED -
		DRAWN - AS	REVISED -
	PLOT SCALE = 100.0000 ' / in.	CHECKED -	REVISED -
	PLOT DATE = 2/21/2014	DATE -	REVISED -

STATE OF ILLINOIS
DEPARTMENT OF TRANSPORTATION

ROADWAY, DRAINAGE AND UTILITY PLAN AND PROFILE
IL 13

SCALE: | SHEET NO. 7 OF 69 SHEETS | STA. 565+00.00 TO STA. 580+00.00

F.A.P. RTE.	SECTION	COUNTY	TOTAL SHEETS	SHEET NO.
331	(1-3)R-2, N-4, TS-4, HBK-1	WILLIAMSON	733	131
DRAWING NO. PL-07		CONTRACT NO. 78221		
ILLINOIS FED. AID PROJECT				

PLAN: DATE | BY | SURVEYED | PLOTTED | DRAWN | ALIGNMENT CHECKED | RT. OF WAY CHECKED | CADD FILE NAME | NOTE BOOK | NO.

PROFILE: DATE | BY | SURVEYED | PLOTTED | DRAWN | CROSS SECT CHECKED | BM. NOTED | STRUCTURE NOTATNS CHKD | NOTE BOOK | NO.