PLAN	SURVEYED	BY	DATE
	PLOTTED		
	ALIGNMENT CHECKED		
	RT. OF WAY CHECKED		
NOTE BOOK	CADD FILE NAME		
NO.			

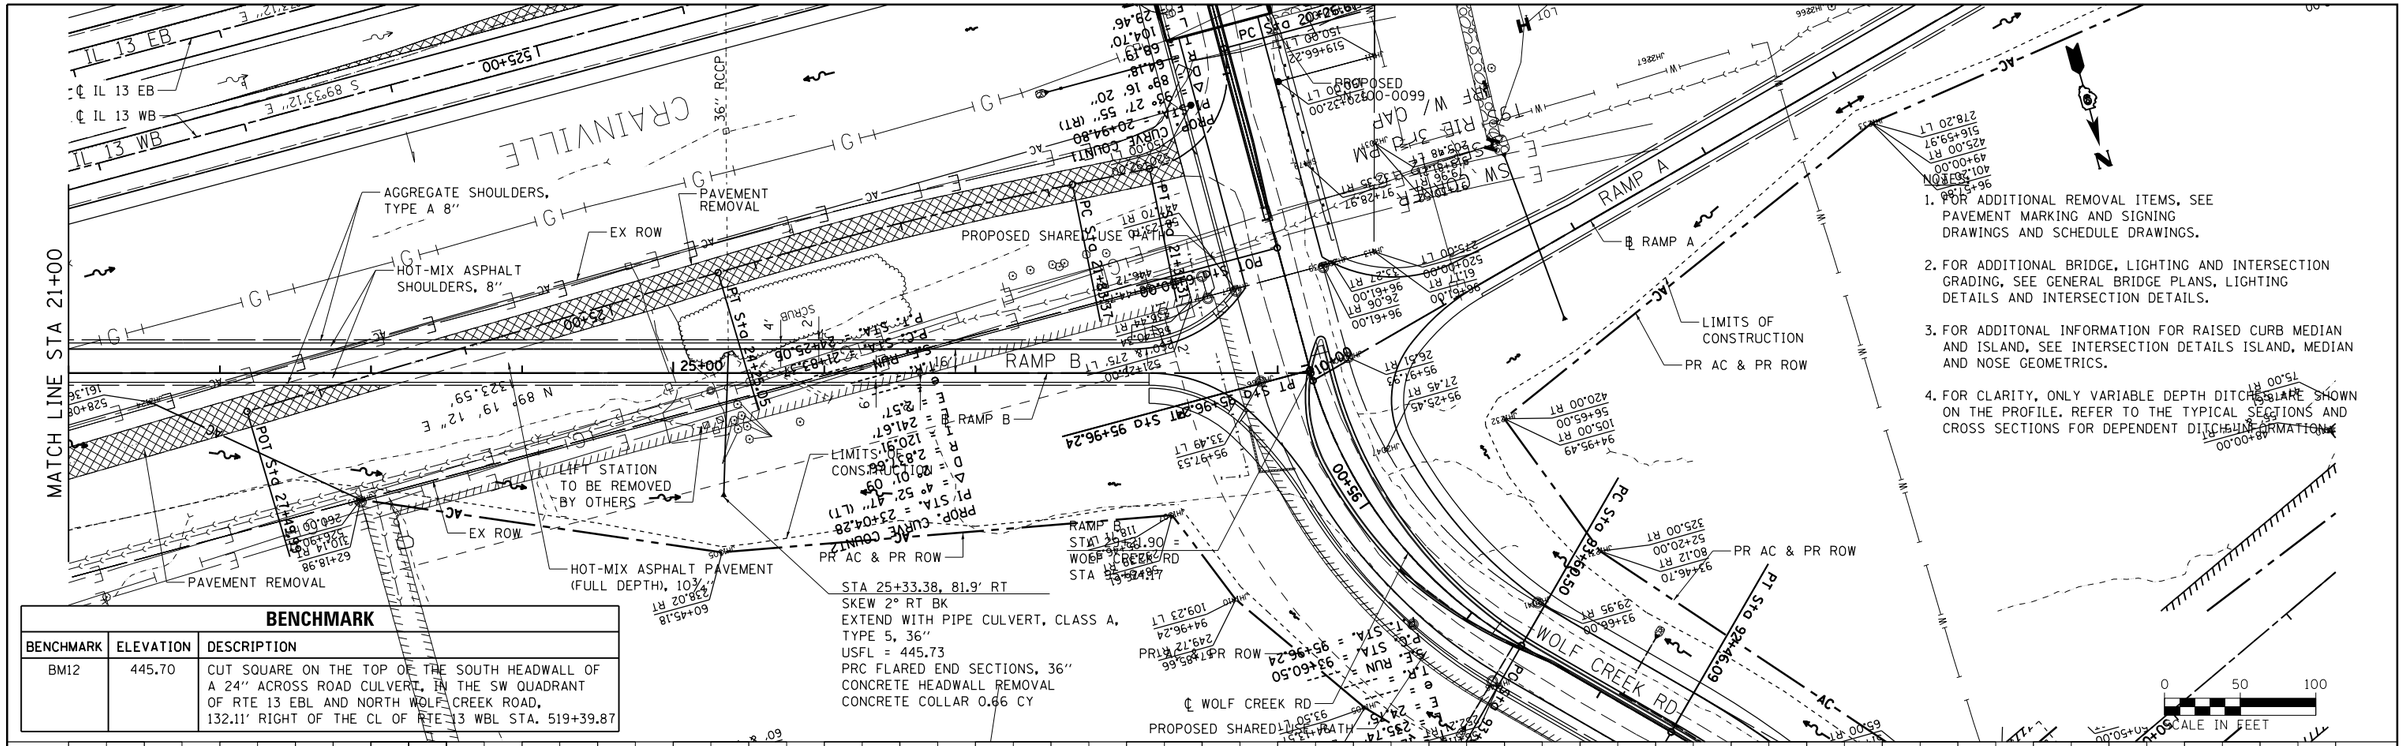

BENCHMARK

BENCHMARK	ELEVATION	DESCRIPTION
BM12	445.70	CUT SQUARE ON THE TOP OF THE SOUTH HEADWALL OF A 24" ACROSS ROAD CULVERT, IN THE SW QUADRANT OF RTE 13 EBL AND NORTH WOLF CREEK ROAD, 132.11' RIGHT OF THE CL OF RTE 13 WBL STA. 519+39.87

PROFILE	SURVEYED	BY	DATE
	PLOTTED		
	ALIGNMENT CHECKED		
	SLM NOTED		
NOTE BOOK	STRUCTURE NOTATNS CHKD		
NO.			

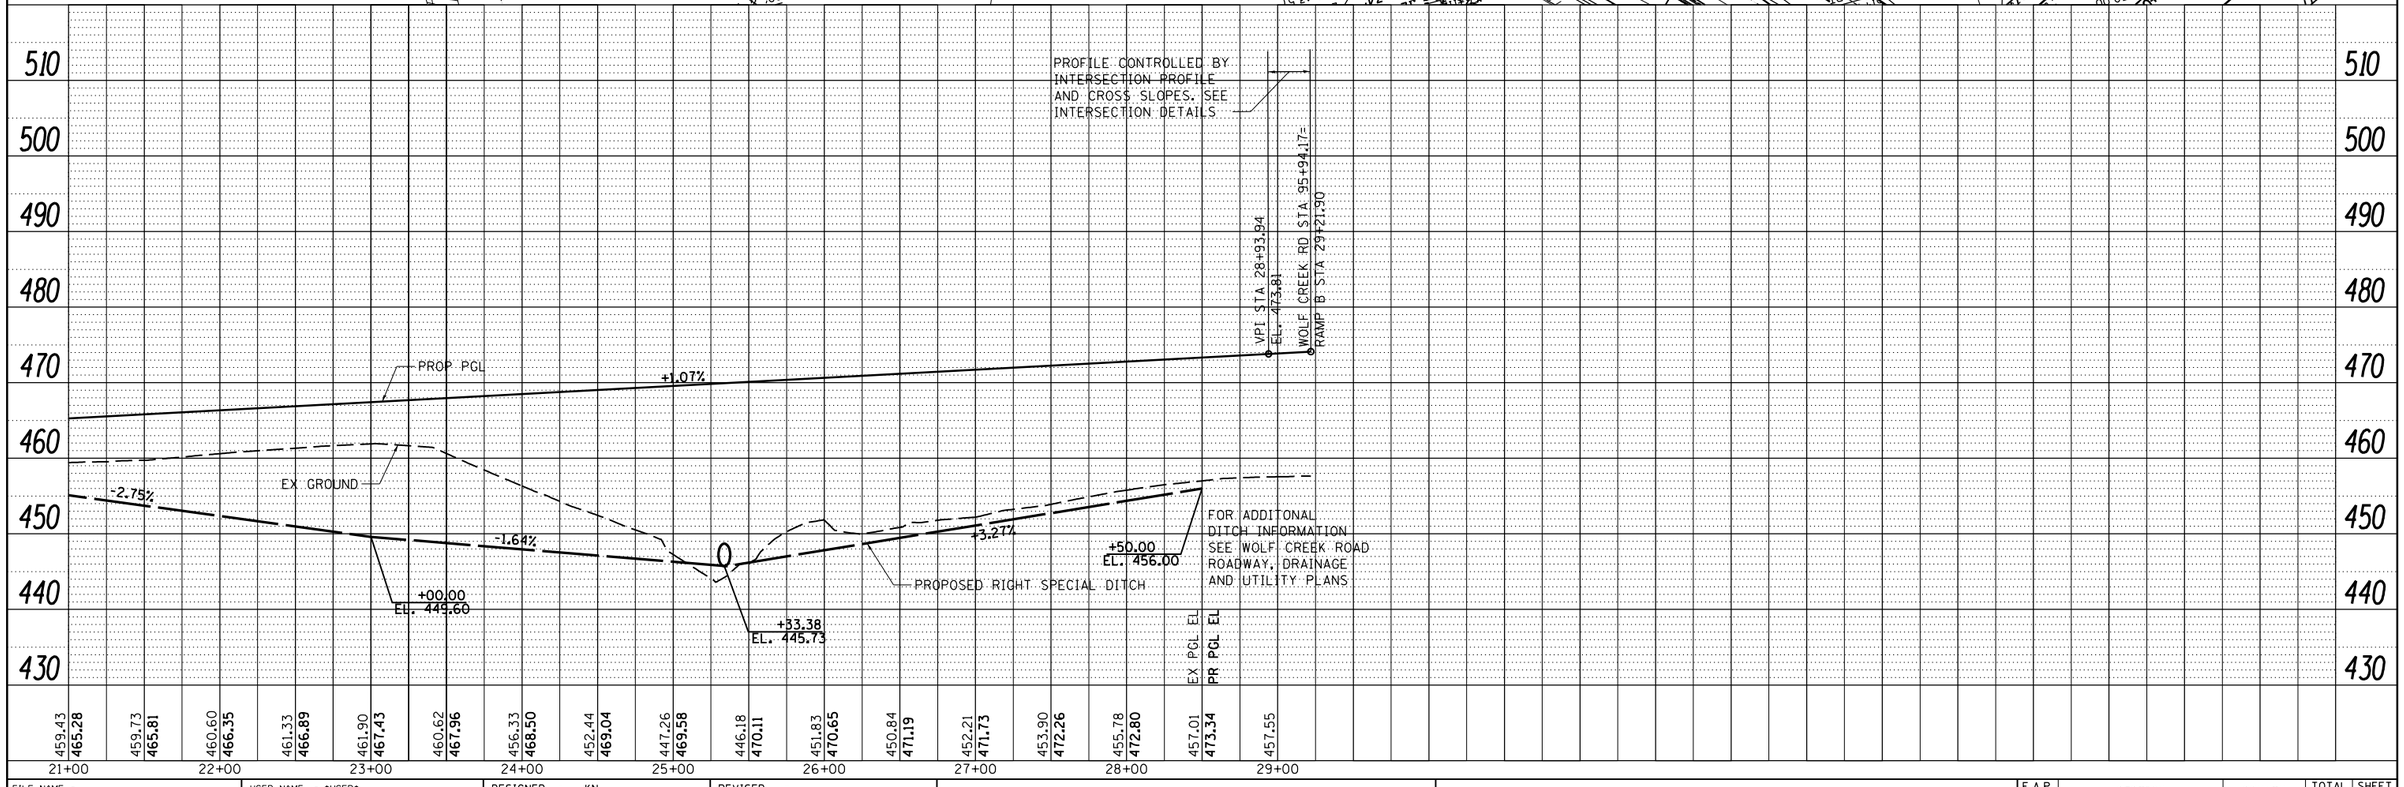

FILE NAME =	USER NAME = $USER$	DESIGNED - KN	REVISED -
c:\pw_work\pwidot\lavenderba\d0363618\D978221-sht-plnprf-12.dgn	DRAWN - AS		REVISED -
	PLOT SCALE = 100.2300 ' / in.	CHECKED -	REVISED -
	PLOT DATE = 1/31/2014	DATE -	REVISED -

STATE OF ILLINOIS
DEPARTMENT OF TRANSPORTATION

ROADWAY, DRAINAGE AND UTILITY PLAN AND PROFILE
RAMP B

SCALE: | SHEET NO. 12 OF 69 SHEETS | STA. 21+00.00 TO STA. 29+21.90

F.A.P. RTE.	SECTION	COUNTY	TOTAL SHEETS	SHEET NO.
331	(1-3)R-2, N-4, TS-4, HBK-1	WILLIAMSON	733	136
DRAWING NO.	PL-12	CONTRACT NO. 78221		
	ILLINOIS FED. AID PROJECT			