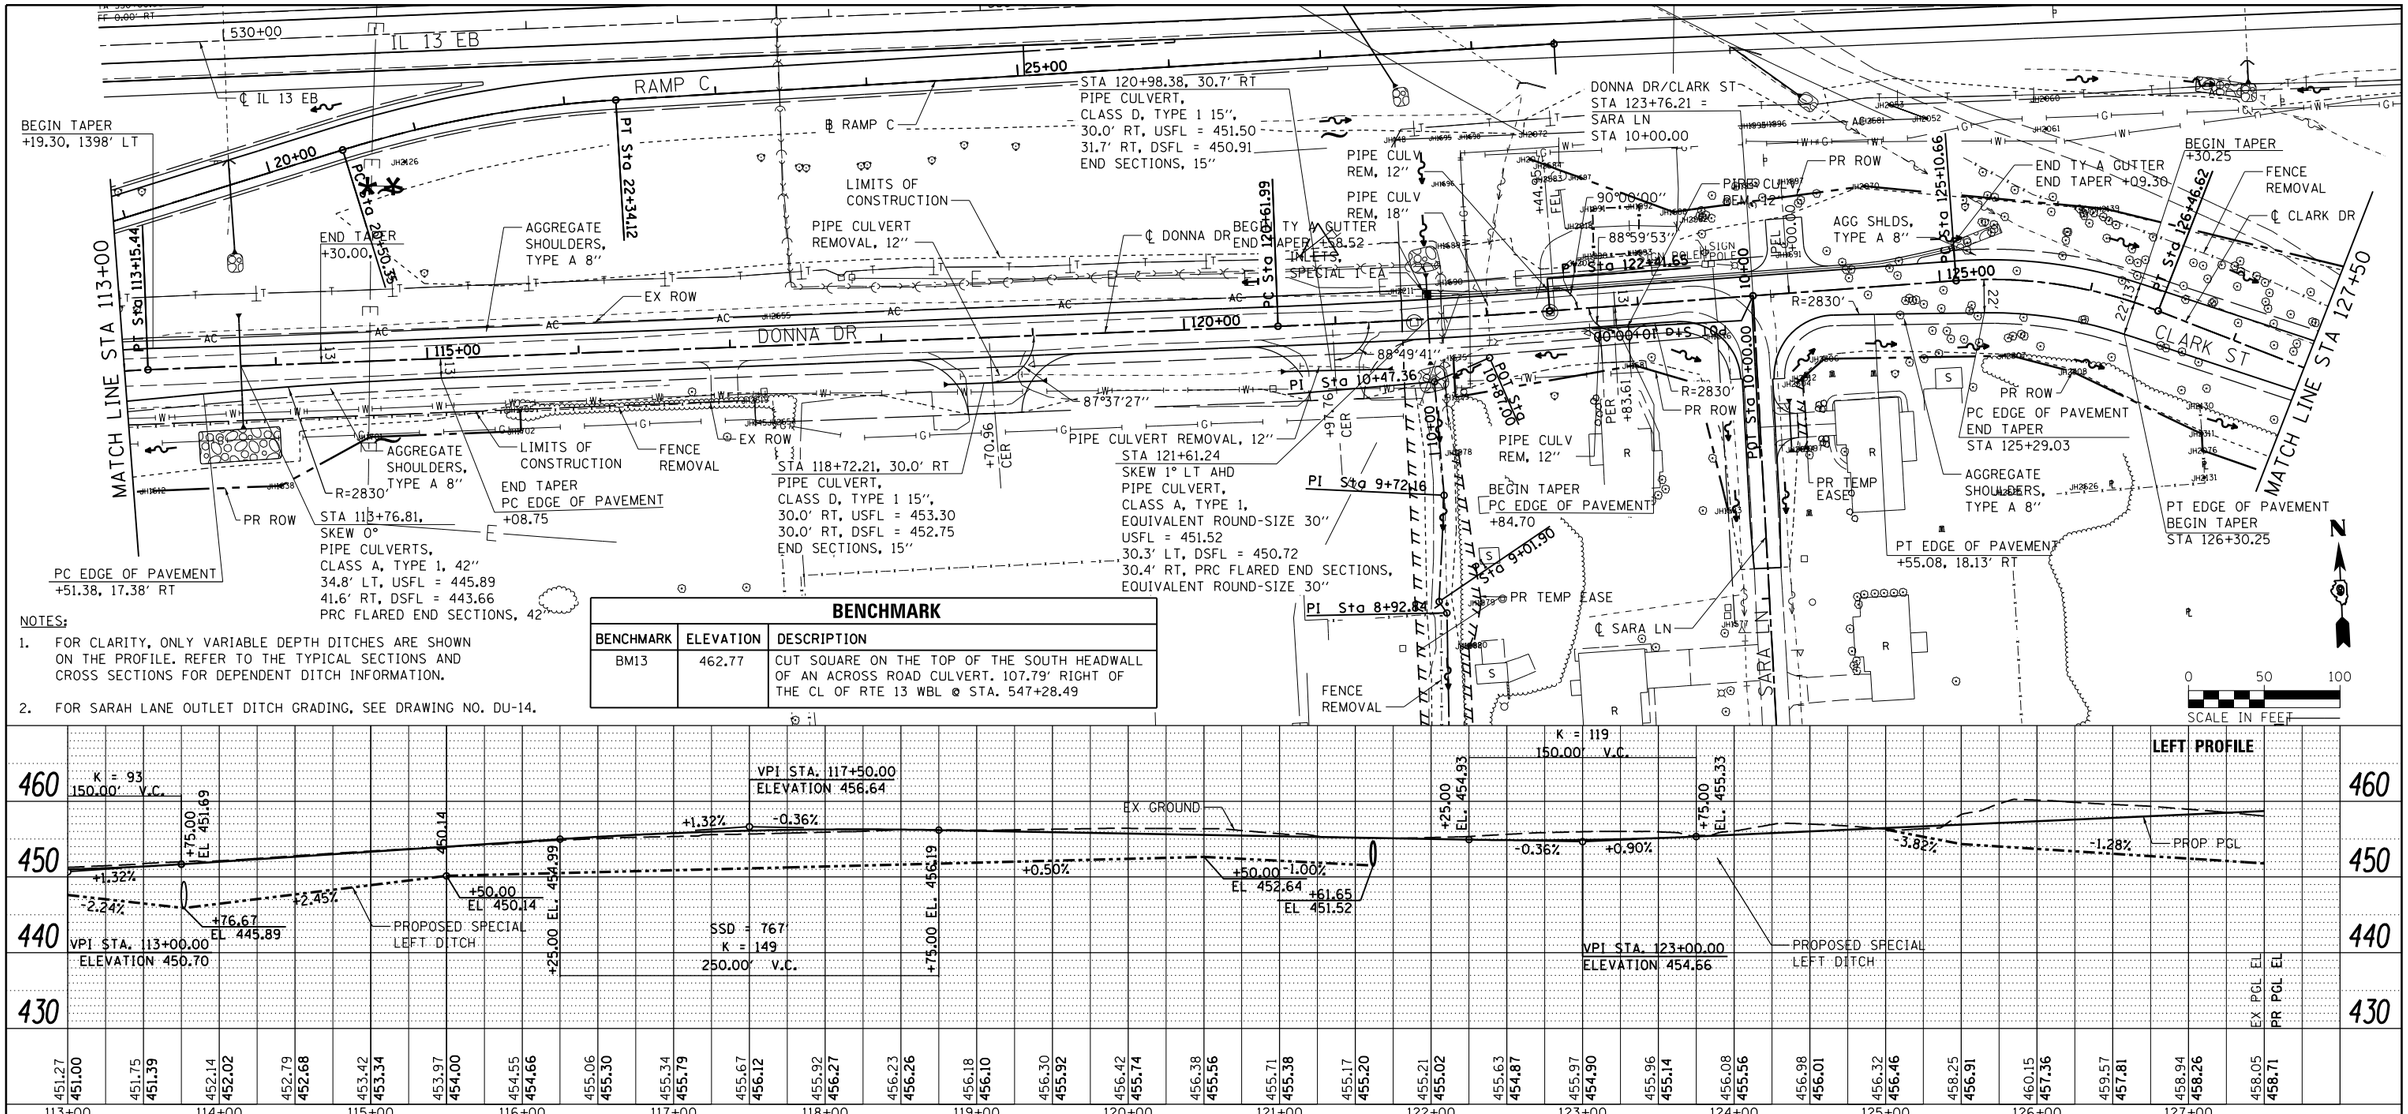

NOTES:

1. FOR CLARITY, ONLY VARIABLE DEPTH DITCHES ARE SHOWN ON THE PROFILE. REFER TO THE TYPICAL SECTIONS AND CROSS SECTIONS FOR DEPENDENT DITCH INFORMATION.

2. FOR SARAH LANE OUTLET DITCH GRADING, SEE DRAWING NO. DU-14.

BENCHMARK

BENCHMARK	ELEVATION	DESCRIPTION
BM13	462.77	CUT SQUARE ON THE TOP OF THE SOUTH HEADWALL OF AN ACROSS ROAD CULVERT. 107.79' RIGHT OF THE CL OF RTE 13 WBL @ STA. 547+28.49

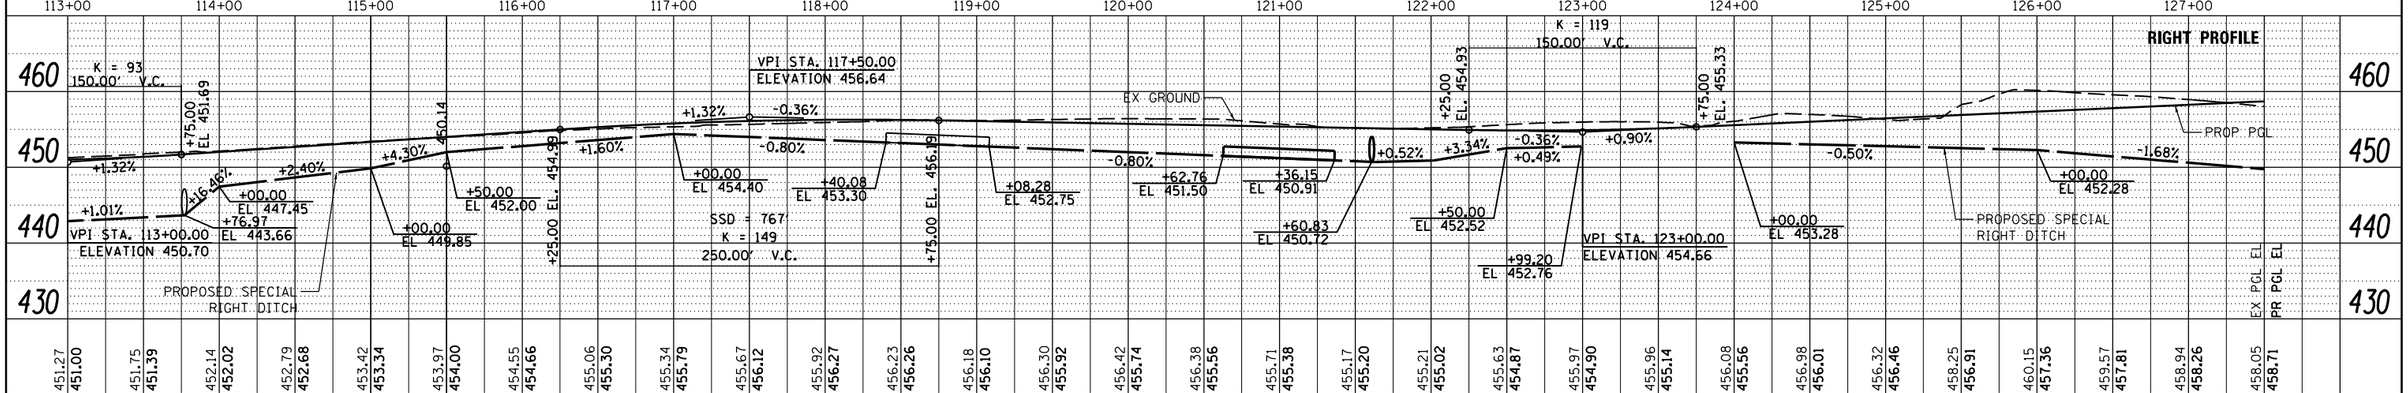

FILE NAME = c:\pw_work\pwidot\lavenderba\d0363618\D978221-sht-plnprf-57.dgn	USER NAME = $USER$	DESIGNED - KN	REVISED -
		CHECKED - AS	REVISED -
	PLOT SCALE = 100.0000 ' / in.	DRAWN -	REVISED -
	PLOT DATE = 1/31/2014	CHECKED -	REVISED -

STATE OF ILLINOIS
DEPARTMENT OF TRANSPORTATION

ROADWAY, DRAINAGE AND UTILITY PLAN AND PROFILE
DONNA DRIVE /CLARK STREET

SCALE: | SHEET NO. 57 OF 69 SHEETS | STA. 113+00.00 TO STA. 128+00.00

F.A.P. RTE.	SECTION	COUNTY	TOTAL SHEETS	SHEET NO.
331	(1-3)R-2, N-4, TS-4, HBK-1	WILLIAMSON	733	181
DRAWING NO. PL-57		CONTRACT NO. 78221		
		ILLINOIS FED. AID PROJECT		