STRUCTURE NUMBER	STATION	OFFSET	STRUCTURE TYPE	TOP OF INLET ELEV	THROAT ELEV	INVERT ELEV N	INVERT ELEV S	INVERT ELEV E	INVERT ELEV W	REMARKS
266	IL 13 573+48	98.0' LT	MANHOLE, TYPE A 9' DIA	450.62	N/A	441.16	441.06		EX 445.50	TYPE 1 FRAME, CLOSED LID

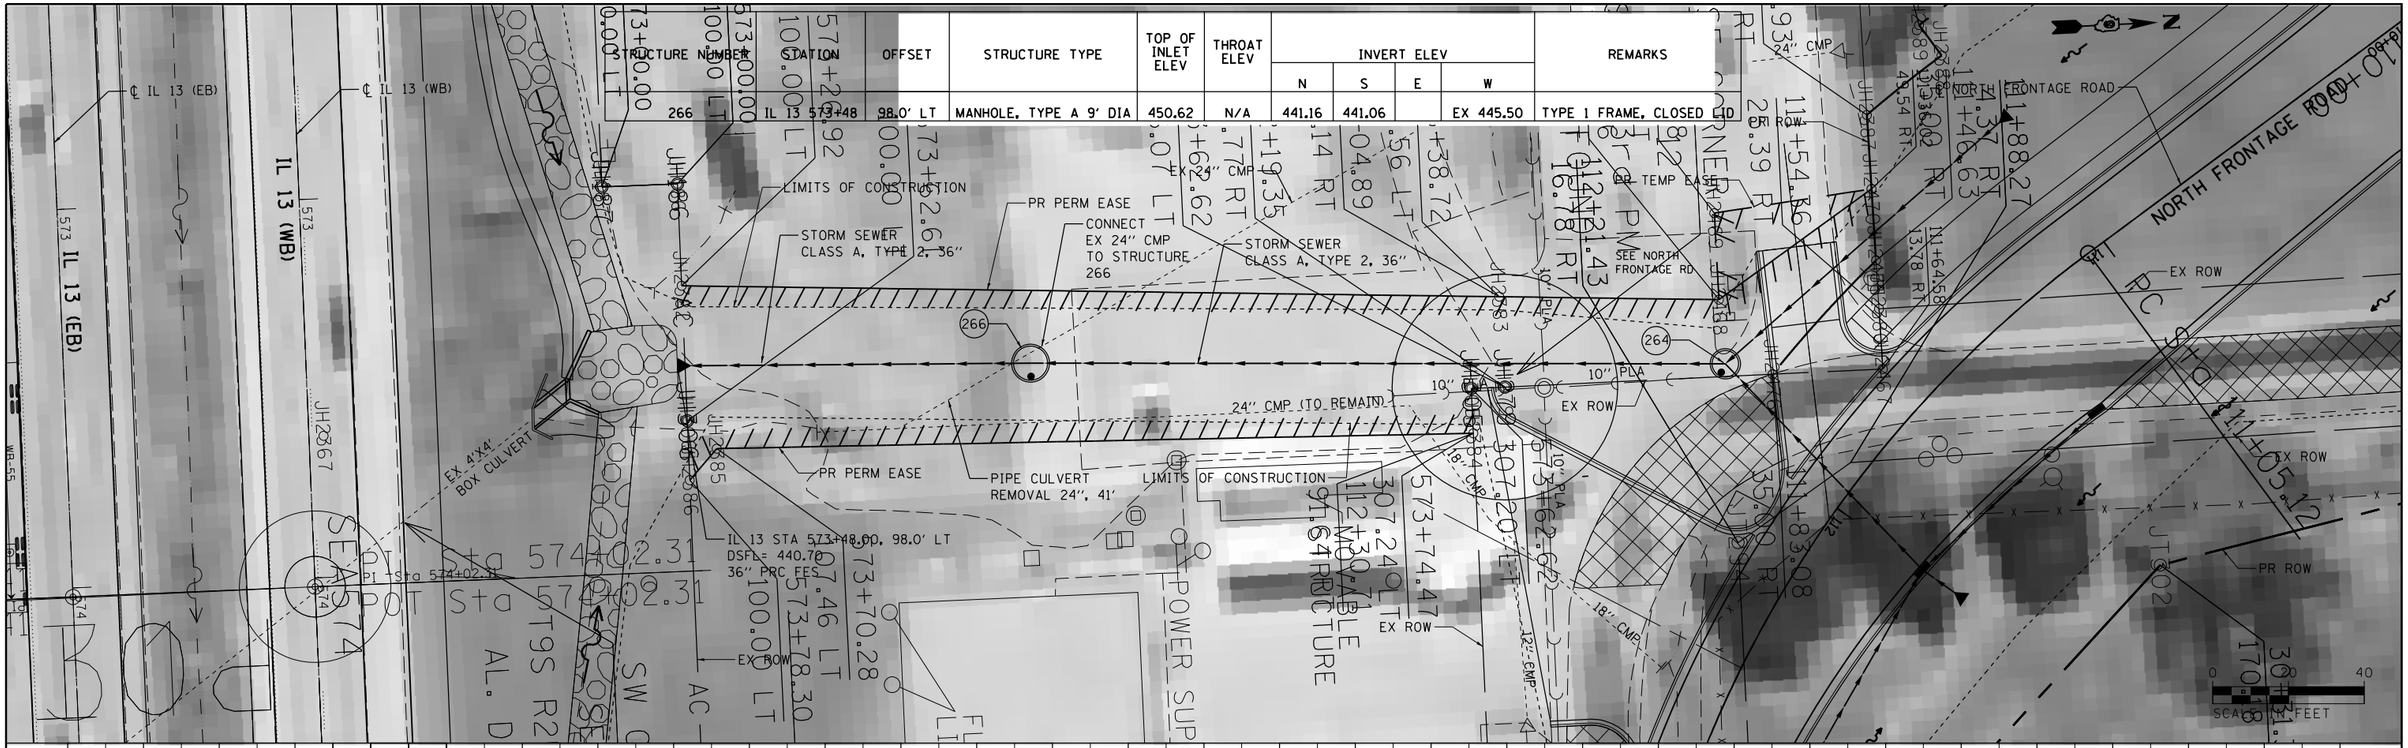

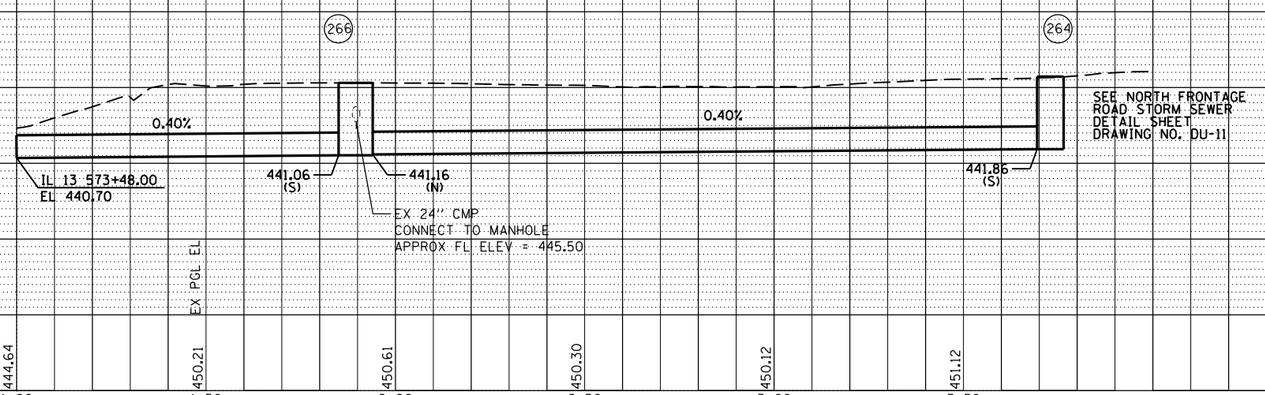

PLAN: SURVEYED; PLOTTED; ALIGNMENT CHECKED; RT. OF WAY CHECKED; CADD FILE NAME; NOTE BOOK; NO.; BY; DATE

PROFILE: SURVEYED; PLOTTED; GRADE CHECKED; ELM. NOTED; STRUCTURE NOTATNS CHKD; NOTE BOOK; NO.; BY; DATE

FILE NAME = c:\pw_work\pwidot\lavenderba\d0363618\D978221-sht-drain-09.dgn	USER NAME = $USER$	DESIGNED - KN	REVISED -
		DRAWN - AS	REVISED -
	PLOT SCALE = 40.0000 ' / in.	CHECKED -	REVISED -
	PLOT DATE = 1/31/2014	DATE -	REVISED -

STATE OF ILLINOIS
DEPARTMENT OF TRANSPORTATION

STORM SEWER DETAIL SHEET
NORTH FRONTAGE ROAD OUTLET

SCALE: | SHEET NO. 13 OF 20 SHEETS | STA. | TO STA.

F.A.P. RTE.	SECTION	COUNTY	TOTAL SHEETS	SHEET NO.
331	(1-3)R-2, N-4, TS-4, HBK-1	WILLIAMSON	733	253
DRAWING NO. DU-13		CONTRACT NO. 78221		
		ILLINOIS FED. AID PROJECT		