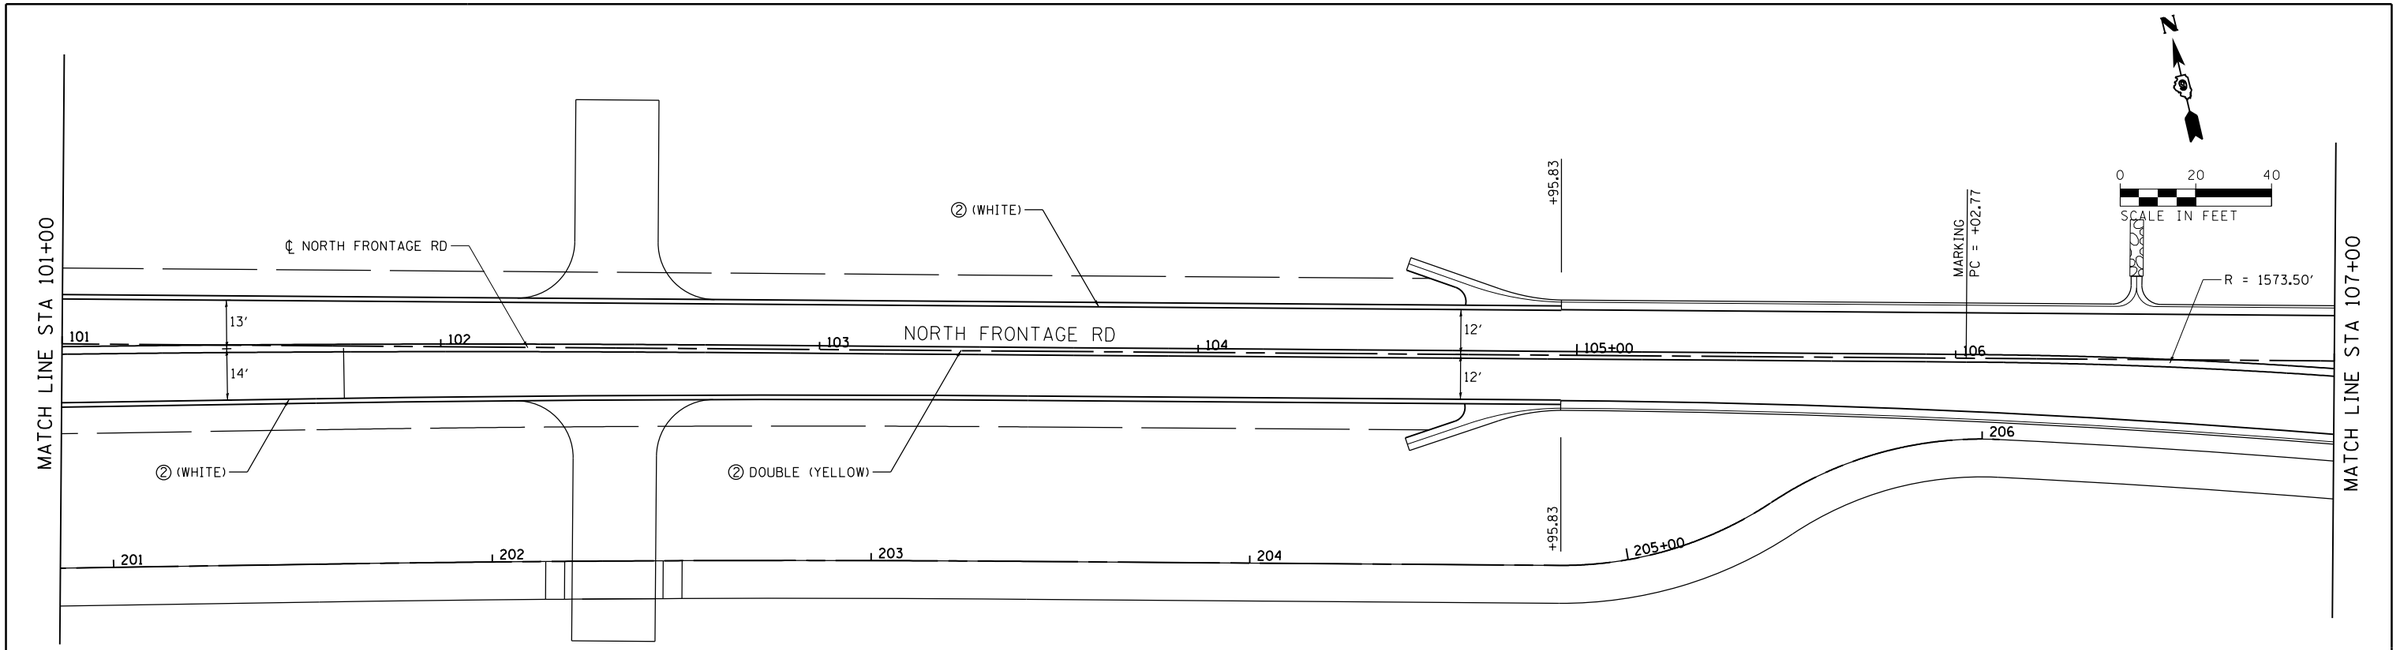

LEGEND

① - THERMOPLASTIC PAVEMENT MARKING - LETTERS AND SYMBOLS	⑤ - PREFORMED PLASTIC PAVEMENT MARKING, TYPE B - LETTERS AND SYMBOLS
② - THERMOPLASTIC PAVEMENT MARKING - LINE 4″	⑥ - PREFORMED PLASTIC PAVEMENT MARKING, TYPE B - LINE 4″
③ - THERMOPLASTIC PAVEMENT MARKING - LINE 12″	⑦ - PREFORMED PLASTIC PAVEMENT MARKING, TYPE B - LINE 8″
④ - THERMOPLASTIC PAVEMENT MARKING - LINE 24″	⑧ - PREFORMED PLASTIC PAVEMENT MARKING, TYPE B - LINE 12″
Ⓐ - DENOTES STANDARD SIGN PANELS (SEE NOTE 1)	⑨ - PREFORMED PLASTIC PAVEMENT MARKING, TYPE B - LINE 24″
(N-1) - DENOTES NON-STANDARD SIGN PANELS (SEE NOTE 1)	⑩ - RAISED REFLECTIVE PAVEMENT MARKERS
EXISTING SIGN TO BE REMOVED	PROPOSED SIGNS

NOTES:

1. FOR PROPOSED SIGN PANEL LAYOUT AND DIMENSIONS, SEE SIGN PANEL DETAILS.
2. PROPOSED SIGN OFFSET IS MEASURED FROM CENTERLINE OF SPECIFIED ROAD TO THE SIGN CENTER UNLESS OTHERWISE NOTED.
3. FOR A SUMMARY OF SIGN REMOVALS, SEE REMOVAL SCHEDULES.
4. DOUBLE YELLOW CENTERLINE PAVEMENT MARKING DETAILED WITH PC, PT AND RADIUS SHALL BE PLACED AT A SPLIT OF PAVEMENT EDGES.
5. SIGNING FOR FLEMING RD IS COVERED ON PM-20 (BOTTOM).

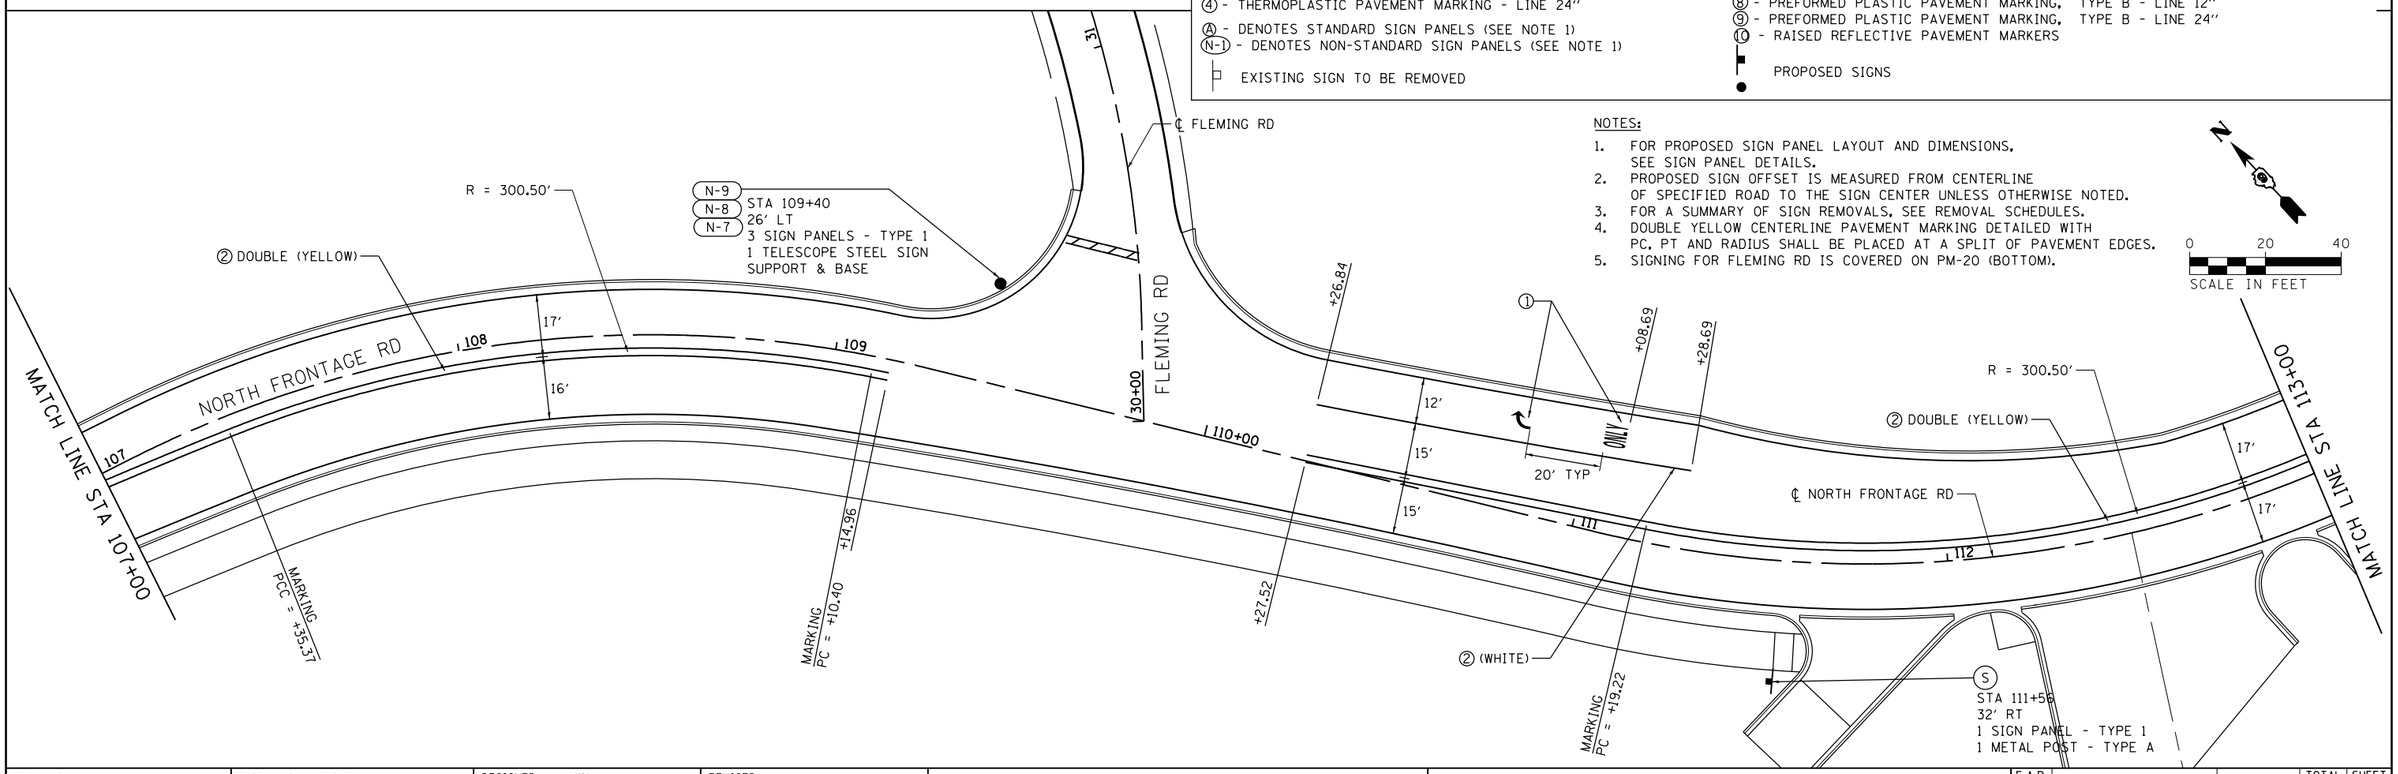

FILE NAME = c:\pw_work\pwidot\lavenderba\d0363618\D078221-sht-pmk-18.dgn	USER NAME = $USER$	DESIGNED - KN	REVISED -
	PLOT SCALE = 40.0000 ′ / in.	DRAWN - AS	REVISED -
	PLOT DATE = 1/31/2014	CHECKED -	REVISED -
		DATE -	REVISED -

STATE OF ILLINOIS
DEPARTMENT OF TRANSPORTATION

PAVEMENT MARKING AND SIGNING PLANS
NORTH FRONTAGE ROAD

SCALE: | SHEET NO. 18 OF 28 SHEETS | STA. 101+00 TO STA. 113+00

F.A.P. RTE.	SECTION	COUNTY	TOTAL SHEETS	SHEET NO.
331	(1-3)R-2, N-4, TS-4, HBK-1	WILLIAMSON	733	329
DRAWING NO. PM-18		CONTRACT NO. 78221		
	ILLINOIS FED. AID PROJECT			