FINAL SURVEY	NOTE BOOK	PAGES
ORIGINAL SURVEY	NOTE BOOK	PAGES

NO.	BY	DATE
	SURVEYED	
	PLOTTED	
	TEMPLATE	
	AREAS	
	AREAS CHECKED	

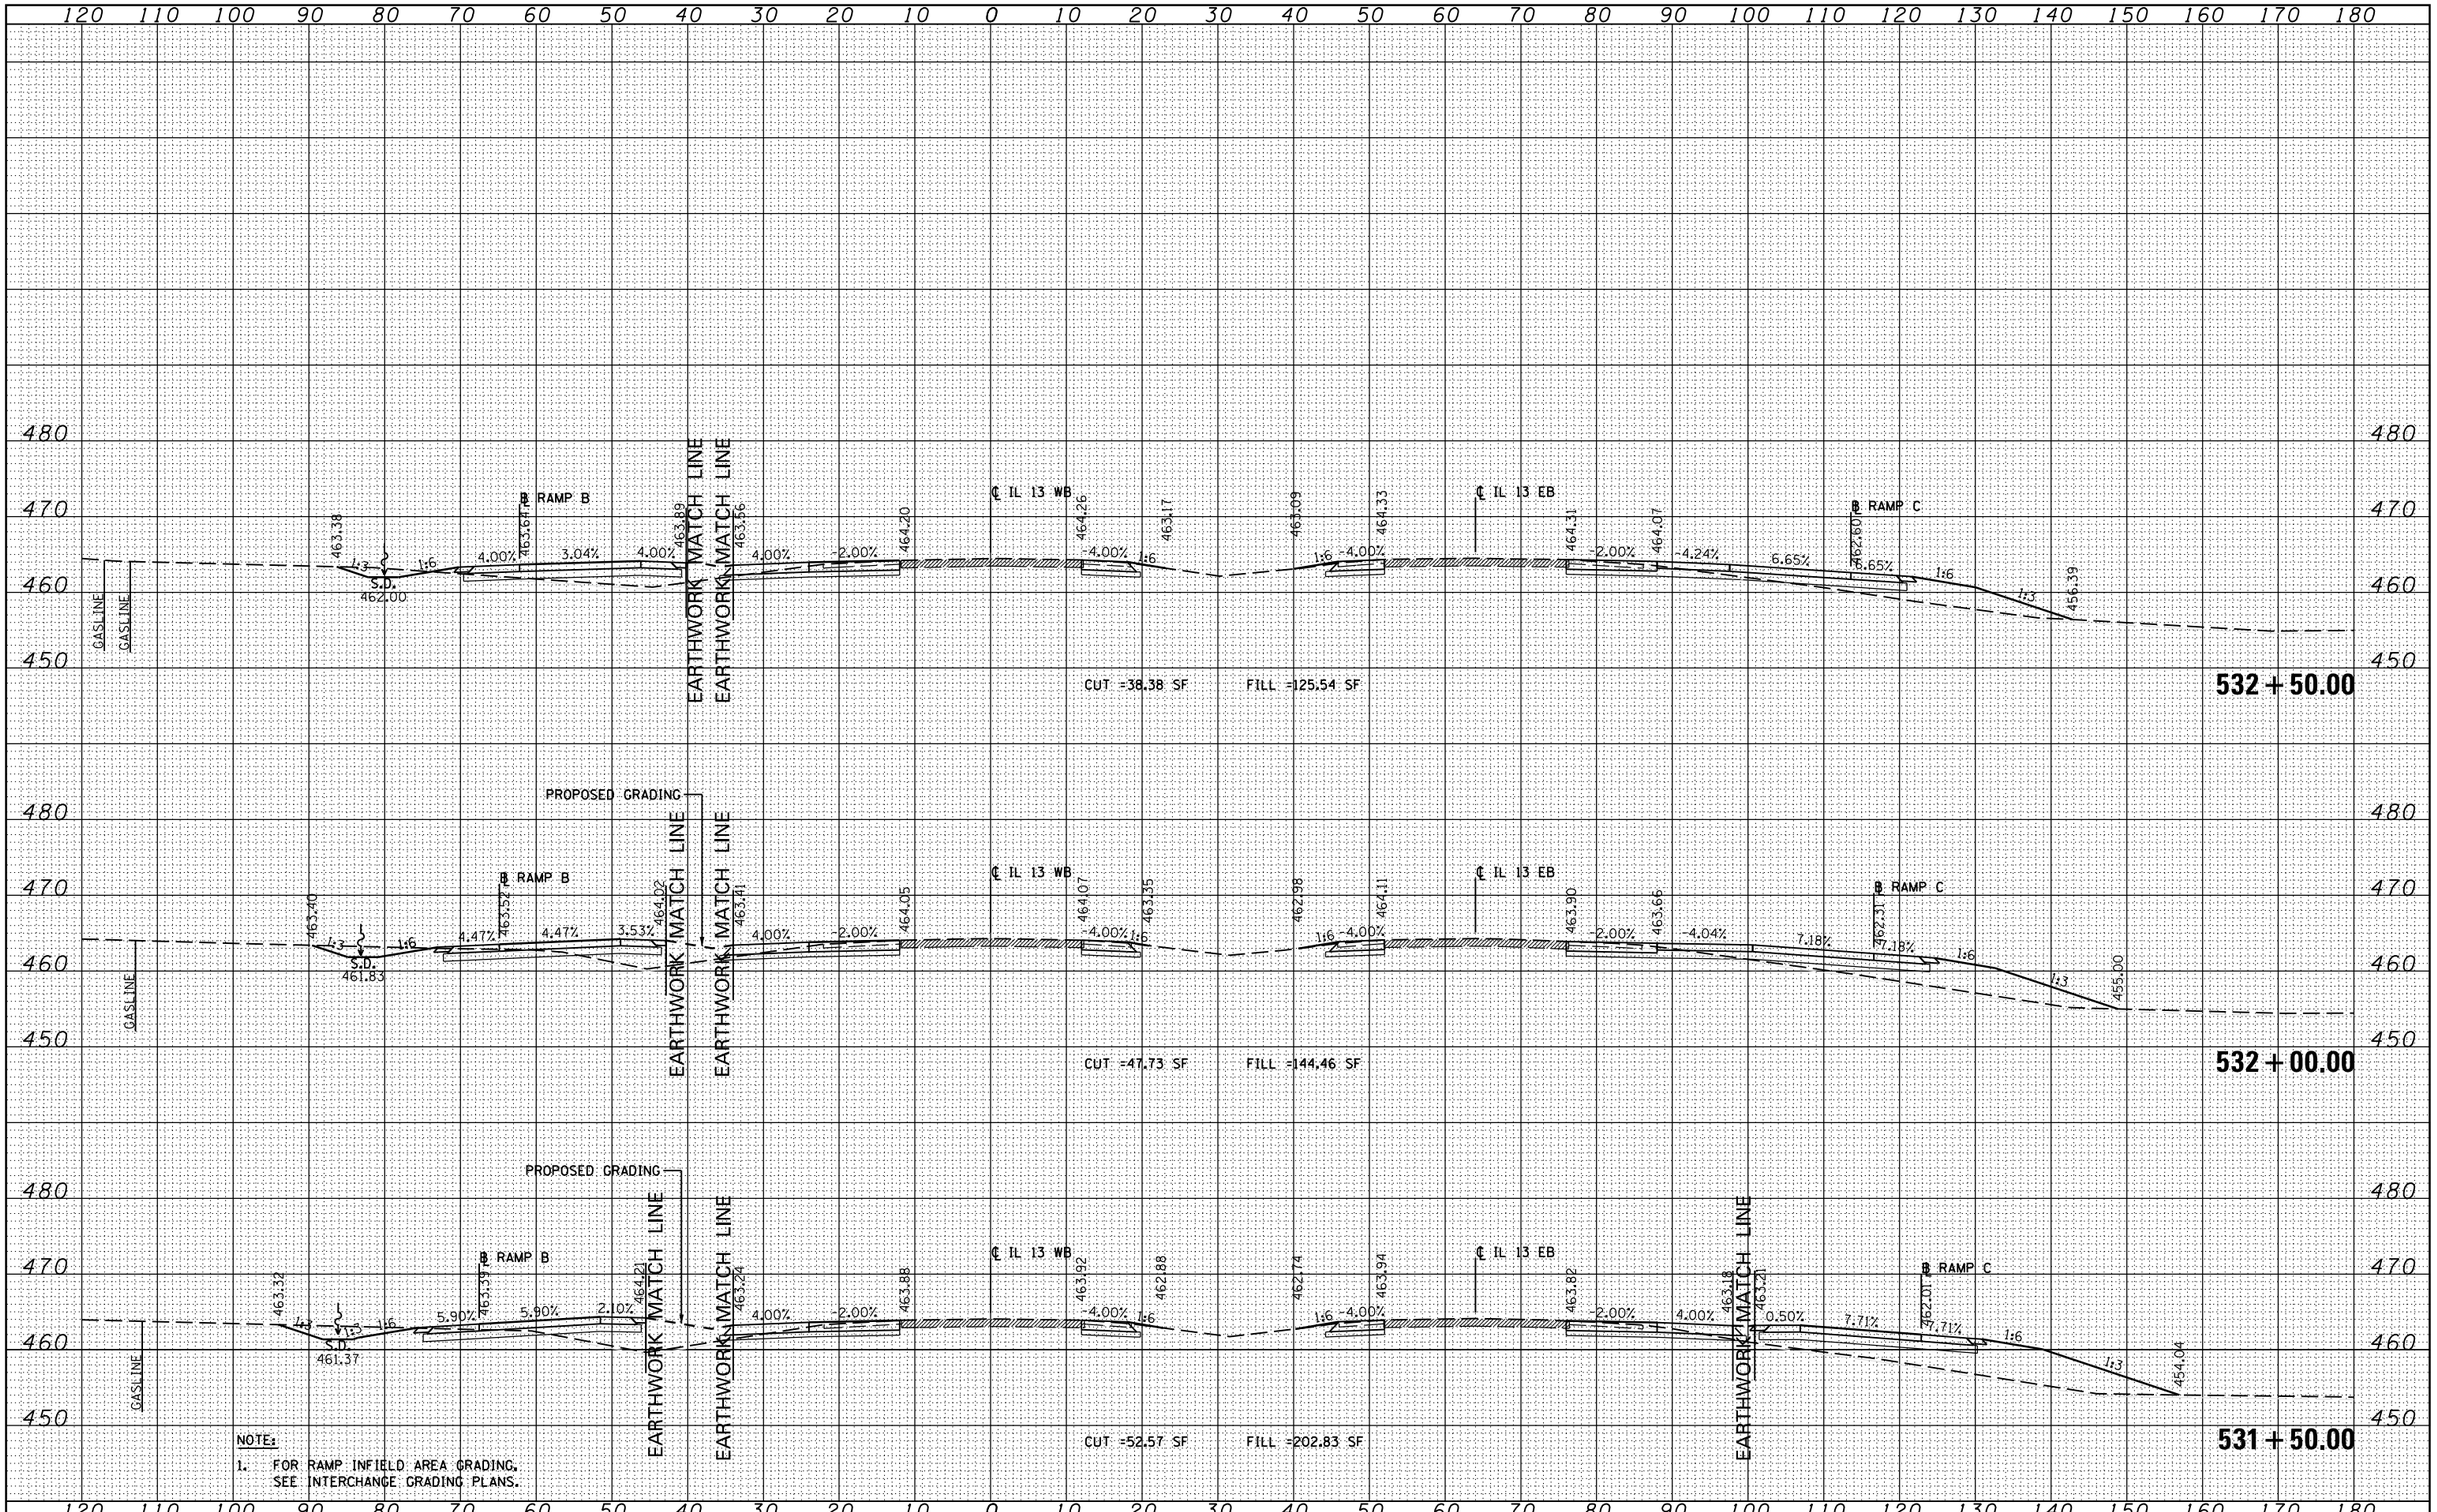

NOTE:

1. FOR RAMP INFIELD AREA GRADING, SEE INTERCHANGE GRADING PLANS.

FILE NAME =	USER NAME = $USER$	DESIGNED - KN	REVISED -
c:\pw_work\pwidot\lavenderba\d0363618\D978221-sht-xssht-IL13.dgn		DRAWN - AS	REVISED -
	PLOT SCALE = 20.0000 ' / in.	CHECKED -	REVISED -
	PLOT DATE = 1/31/2014	DATE -	REVISED -

STATE OF ILLINOIS
DEPARTMENT OF TRANSPORTATION

PROPOSED CROSS SECTIONS
ILLINOIS ROUTE 13

SCALE: | SHEET NO. 39 OF 84 SHEETS | STA. 531+50.00 TO STA. 532+50.00

F.A.P. RTE.	SECTION	COUNTY	TOTAL SHEETS	SHEET NO.
331	(1-3)R-2, N-4, TS-4, HBK-1	WILLIAMSON	733	439
DRAWING NO. XS-039				78221
	ILLINOIS FED. AID PROJECT			