FINAL SURVEY	NO.	NOTE BOOK	ORIGINAL SURVEY	NO.
SURVEYED	AREAS	PLOTTED	SURVEYED	AREAS
PLOTTED	AREAS CHECKED	TEMPLATE	PLOTTED	AREAS CHECKED
TEMPLATE		AREAS	TEMPLATE	
AREAS		BY	AREAS	BY
AREAS CHECKED		DATE	AREAS CHECKED	DATE

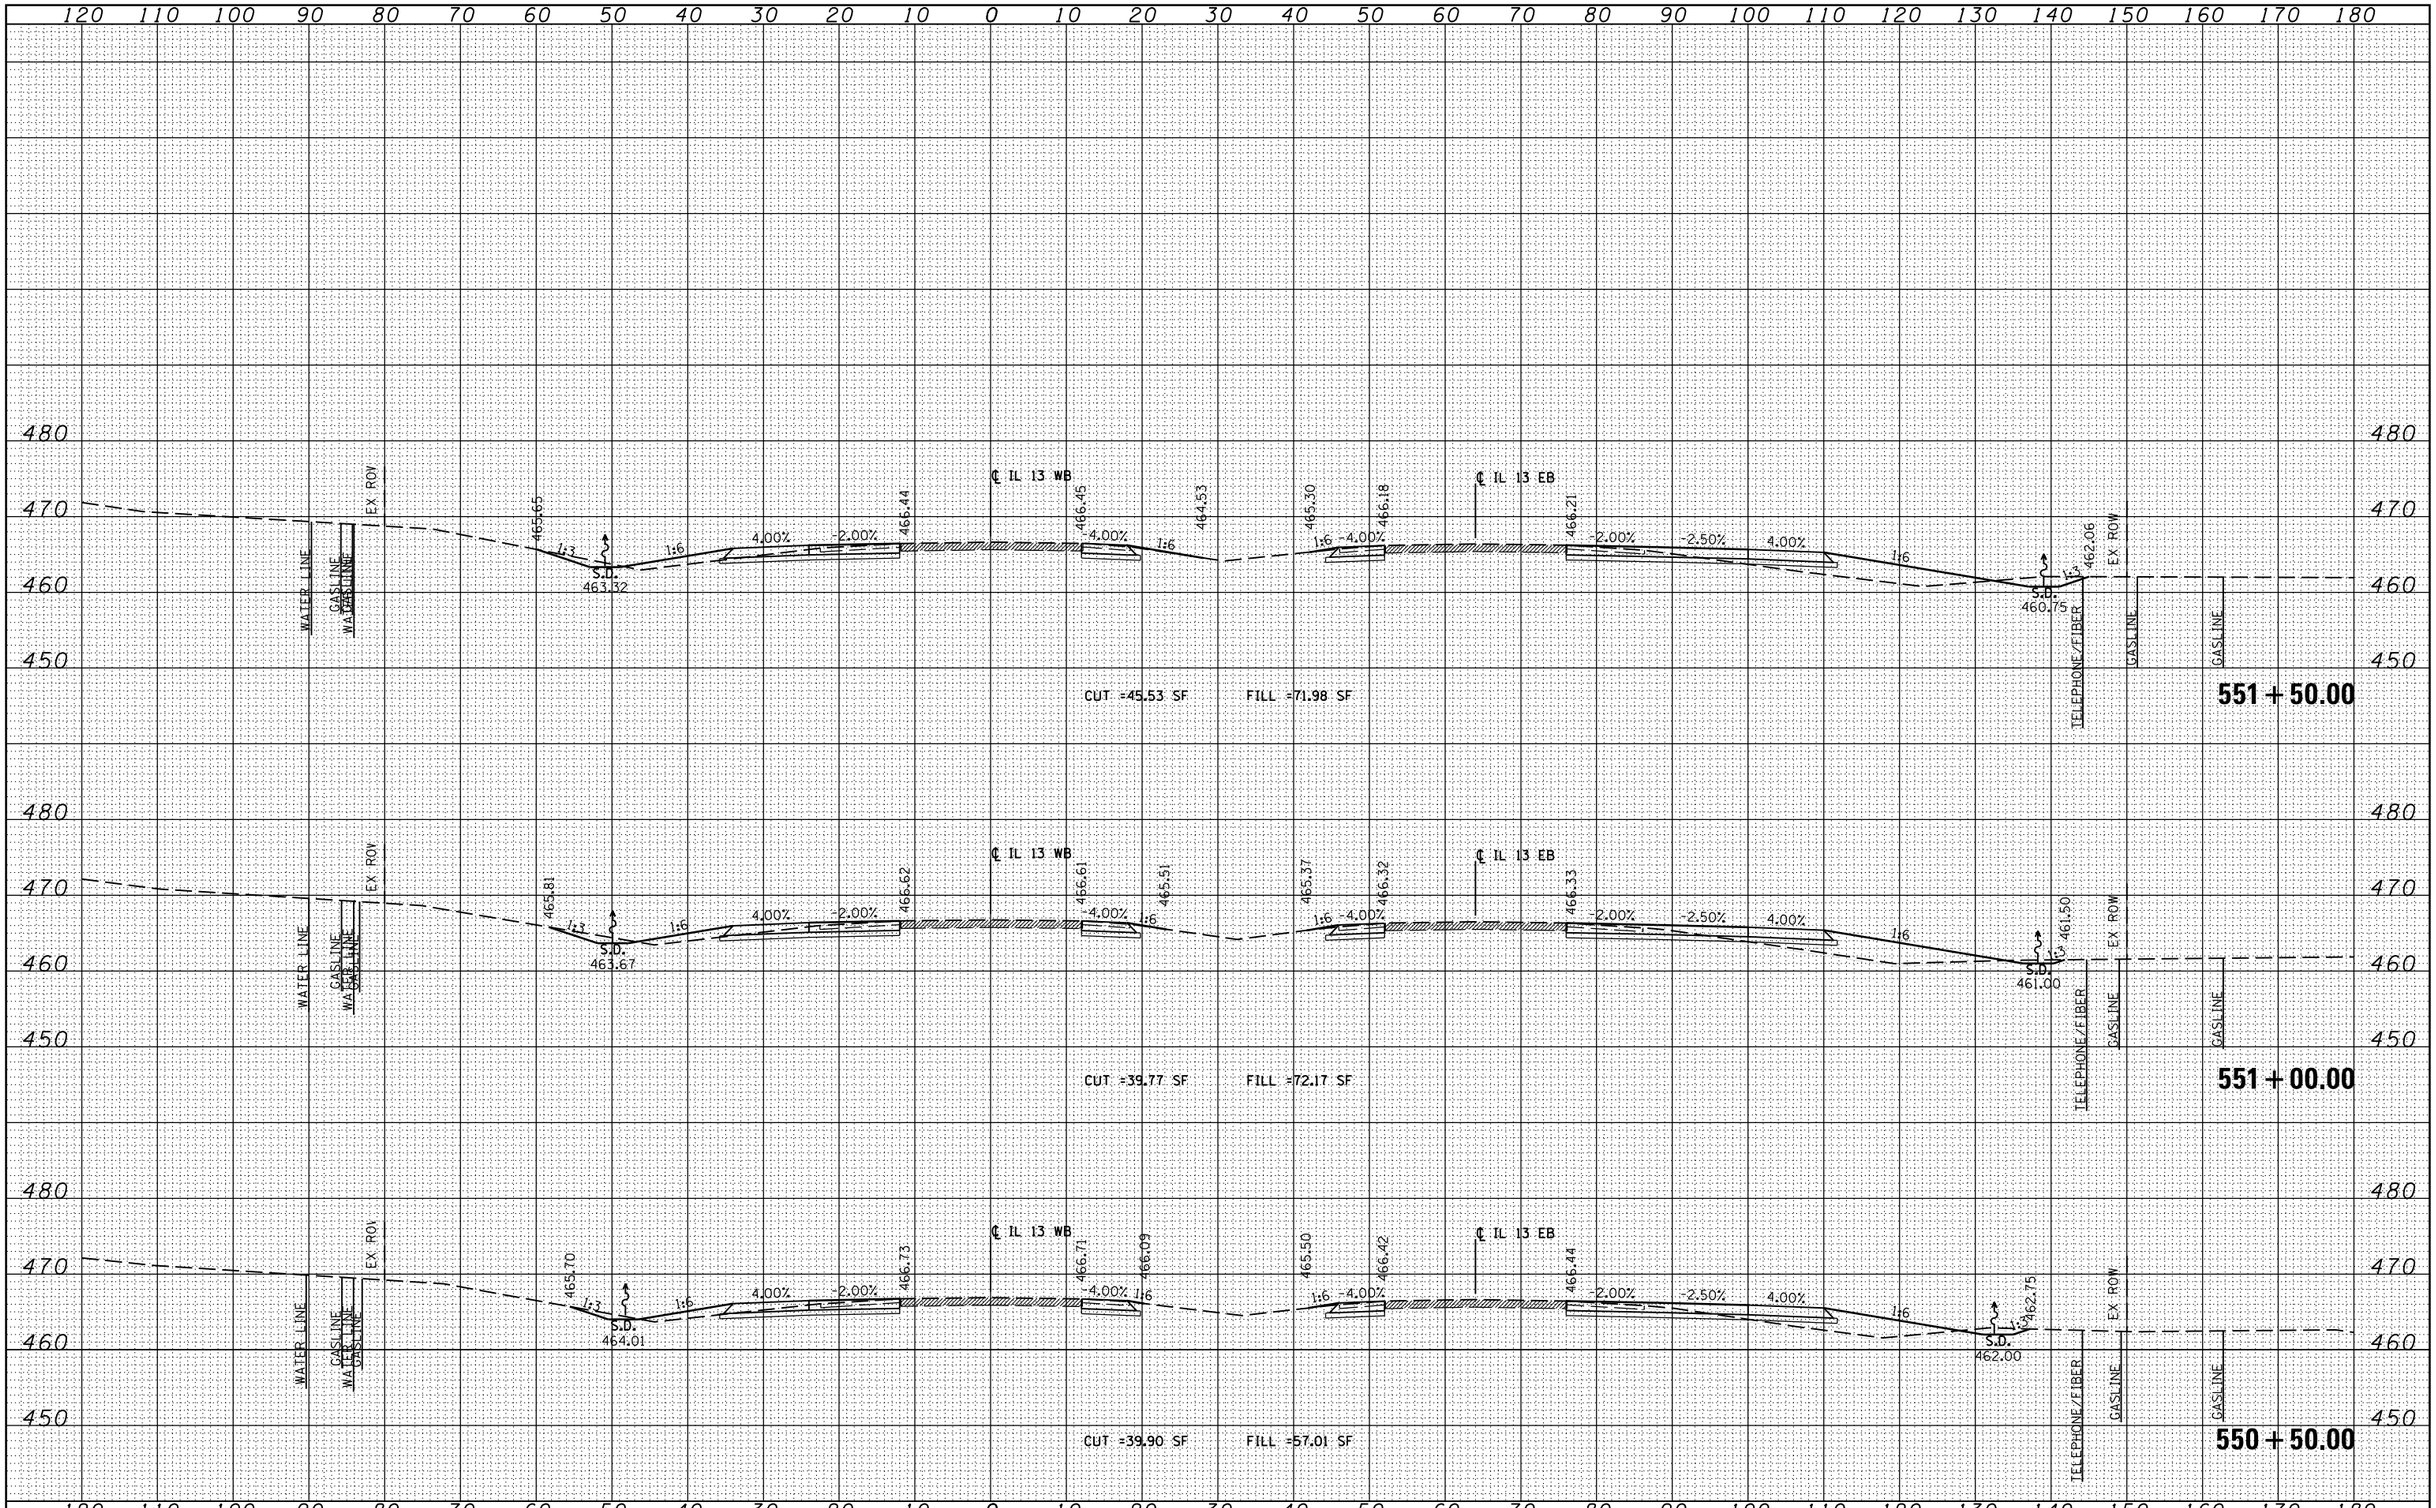

FILE NAME = c:\pw_work\pwidot\lavenderba\d0363618\D978221-sht-xssht-IL13.dgn	USER NAME = $USER$	DESIGNED - KN	REVISED -
		DRAWN - AS	REVISED -
	PLOT SCALE = 20.0000 ' / in.	CHECKED -	REVISED -
	PLOT DATE = 1/31/2014	DATE -	REVISED -

STATE OF ILLINOIS
DEPARTMENT OF TRANSPORTATION

PROPOSED CROSS SECTIONS
ILLINOIS ROUTE 13

SCALE: | SHEET NO. 53 OF 84 SHEETS | STA. 550+50.00 TO STA. 551+50.00

F.A.P. RTE.	SECTION	COUNTY	TOTAL SHEETS	SHEET NO.
331	(1-3)R-2, N-4, TS-4, HBK-1	WILLIAMSON	733	453
DRAWING NO. XS-053				78221
		ILLINOIS	FED. AID PROJECT	