FINAL SURVEY	NOTE BOOK	NO.
SURVEYED		BY
PLOTTED		
TEMPLATE		
AREAS		
AREAS CHECKED		DATE

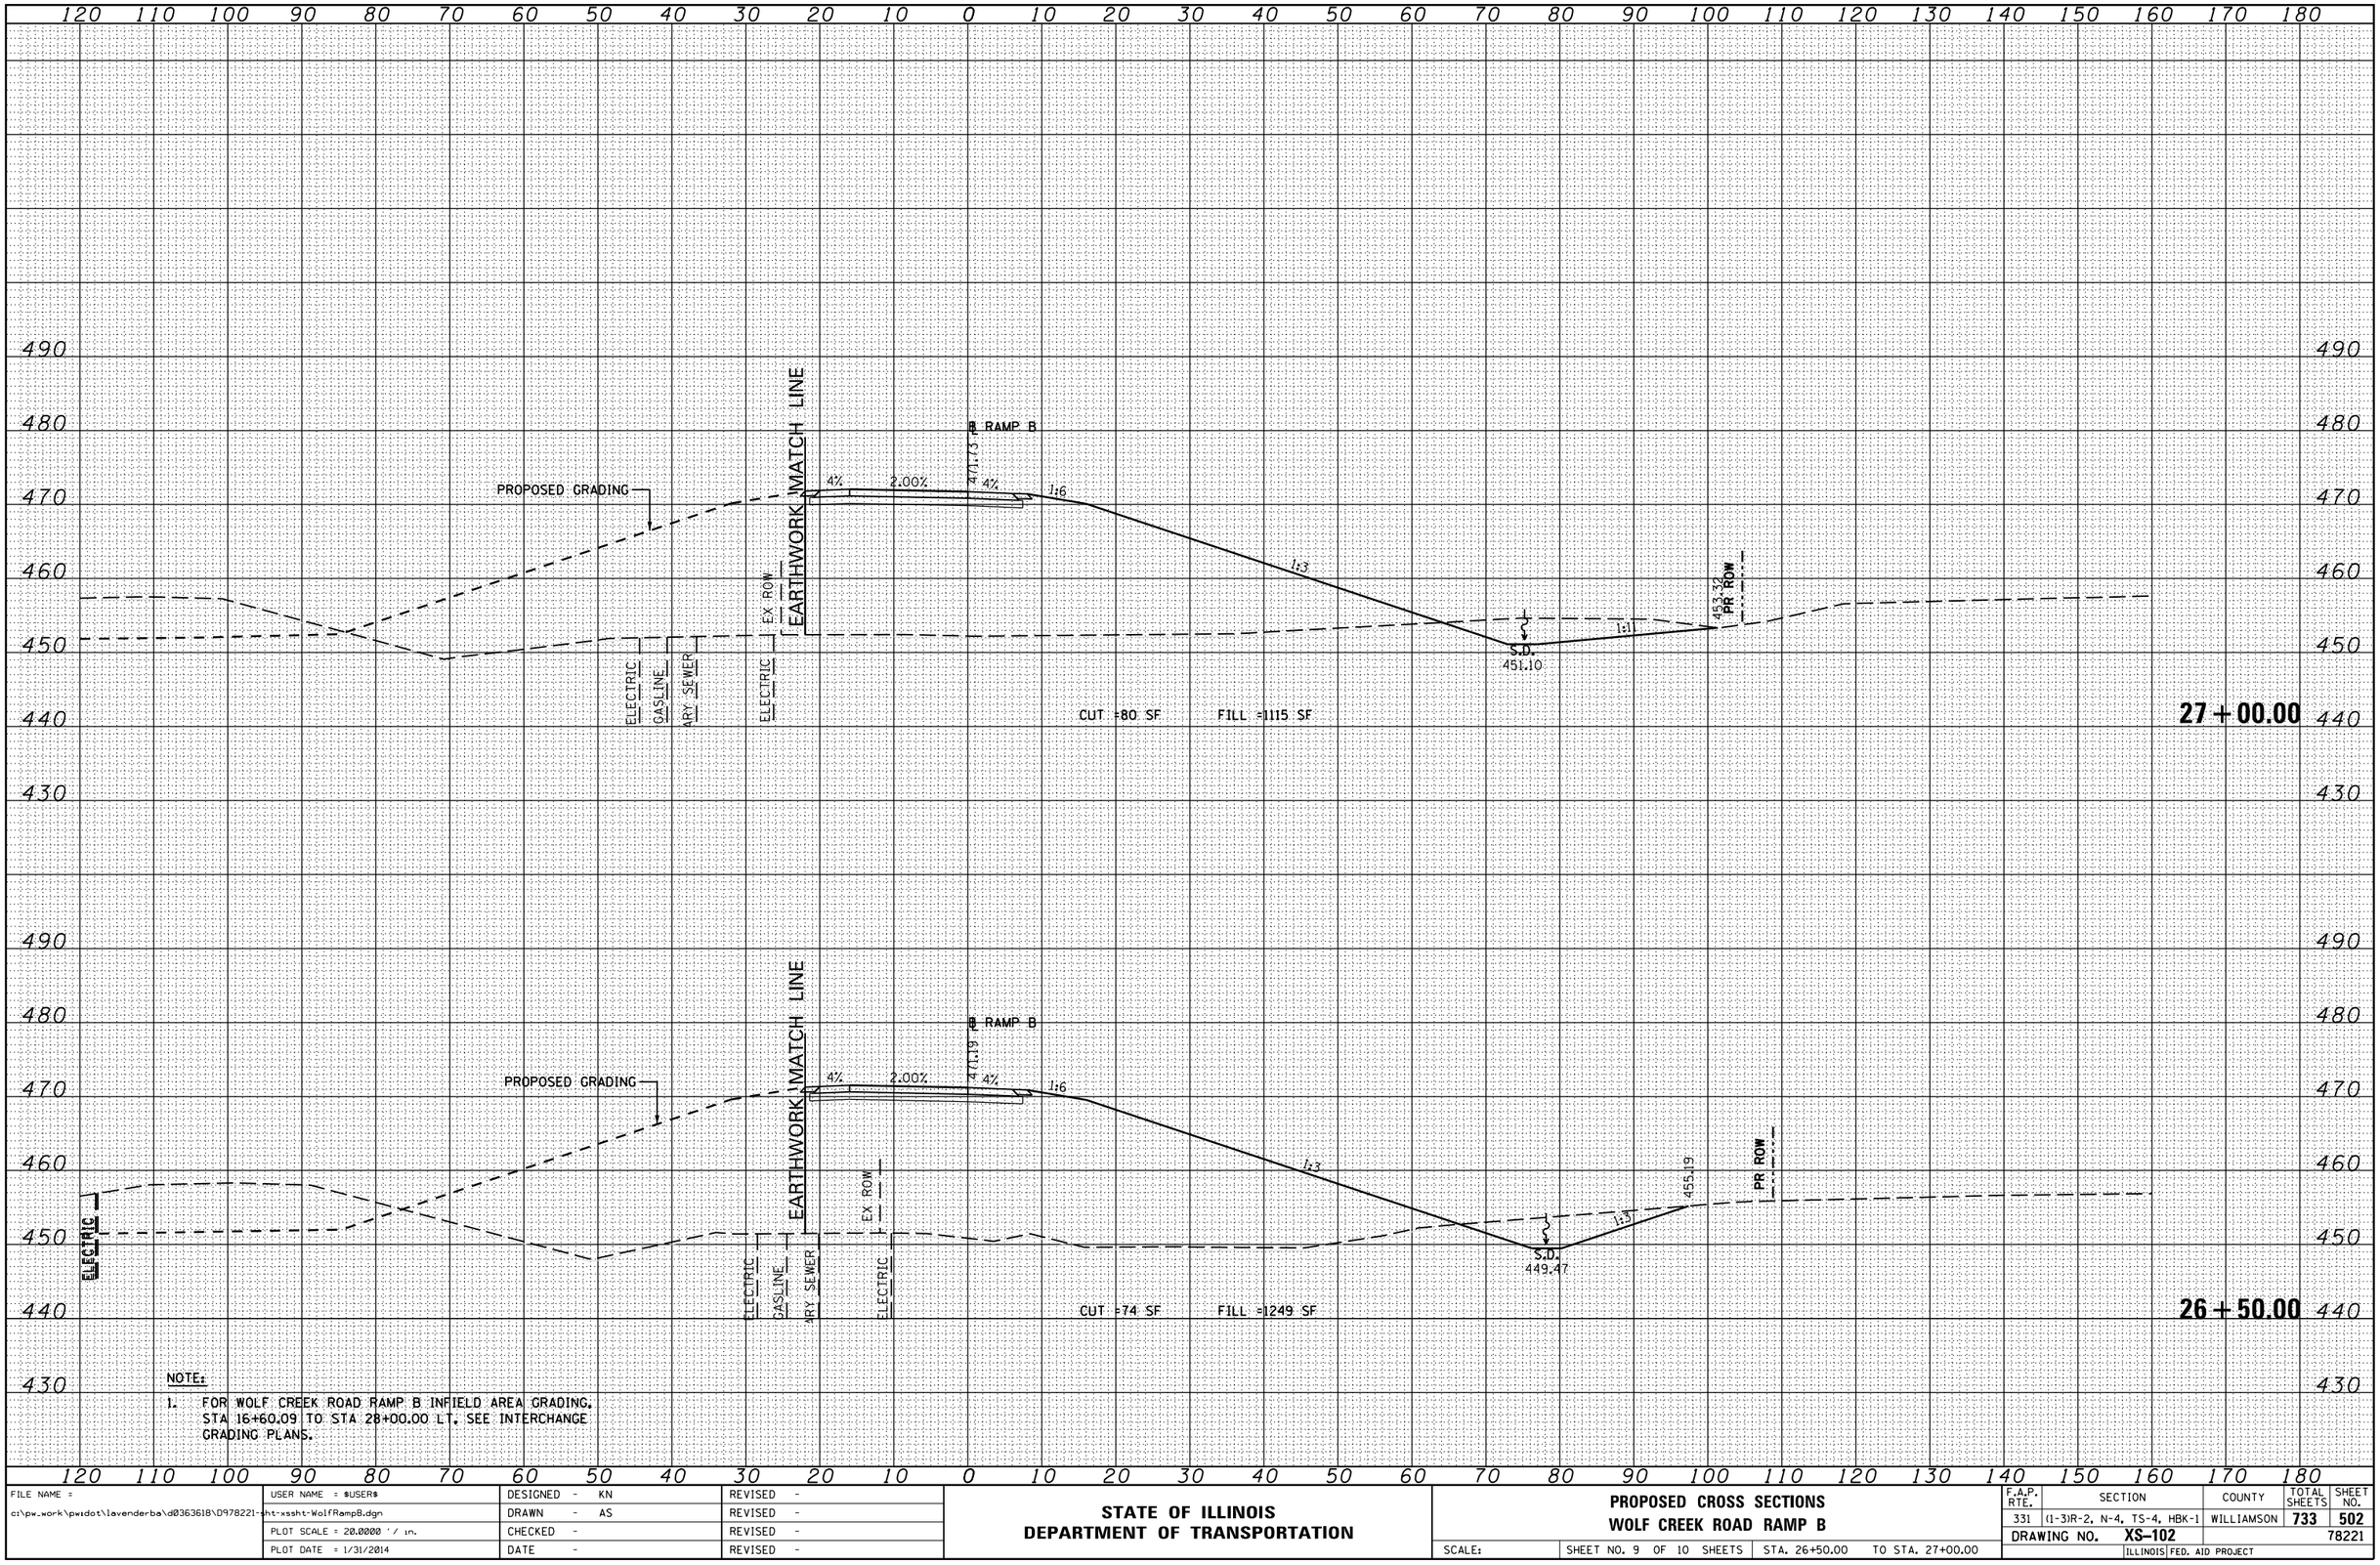

ORIGINAL SURVEY	NOTE BOOK	NO.
SURVEYED		BY
PLOTTED		
TEMPLATE		
AREAS		
AREAS CHECKED		DATE

NOTE:

1. FOR WOLF CREEK ROAD RAMP B INFIELD AREA GRADING, STA 16+60.09 TO STA 28+00.00 LT. SEE INTERCHANGE GRADING PLANS.

FILE NAME = c:\pw_work\pwidot\lavenderba\d0363618\D978221-sht-xssht-WolfRampB.dgn	USER NAME = $USER$	DESIGNED - KN	REVISED -
		DRAWN - AS	REVISED -
	PLOT SCALE = 20.0000 ' / in.	CHECKED -	REVISED -
	PLOT DATE = 1/31/2014	DATE -	REVISED -

STATE OF ILLINOIS
DEPARTMENT OF TRANSPORTATION

PROPOSED CROSS SECTIONS
WOLF CREEK ROAD RAMP B

SCALE: | SHEET NO. 9 OF 10 SHEETS | STA. 26+50.00 TO STA. 27+00.00

F.A.P. RTE.	SECTION	COUNTY	TOTAL SHEETS	SHEET NO.
331	(1-3)IR-2, N-4, TS-4, HBK-1	WILLIAMSON	733	502
DRAWING NO.	XS-102			78221
		ILLINOIS FED. AID PROJECT		