| FINAL SURVEY | | BY | DATE |
|---|---|---|---|
| NOTE BOOK | SURVEYED | | |
| NO. | PLOTTED | | |
| | TEMPLATE | | |
| | AREAS | | |
| | AREAS CHECKED | | |

| ORIGINAL SURVEY | | BY | DATE |
|---|---|---|---|
| NOTE BOOK | SURVEYED | | |
| NO. | PLOTTED | | |
| | TEMPLATE | | |
| | AREAS | | |
| | AREAS CHECKED | | |

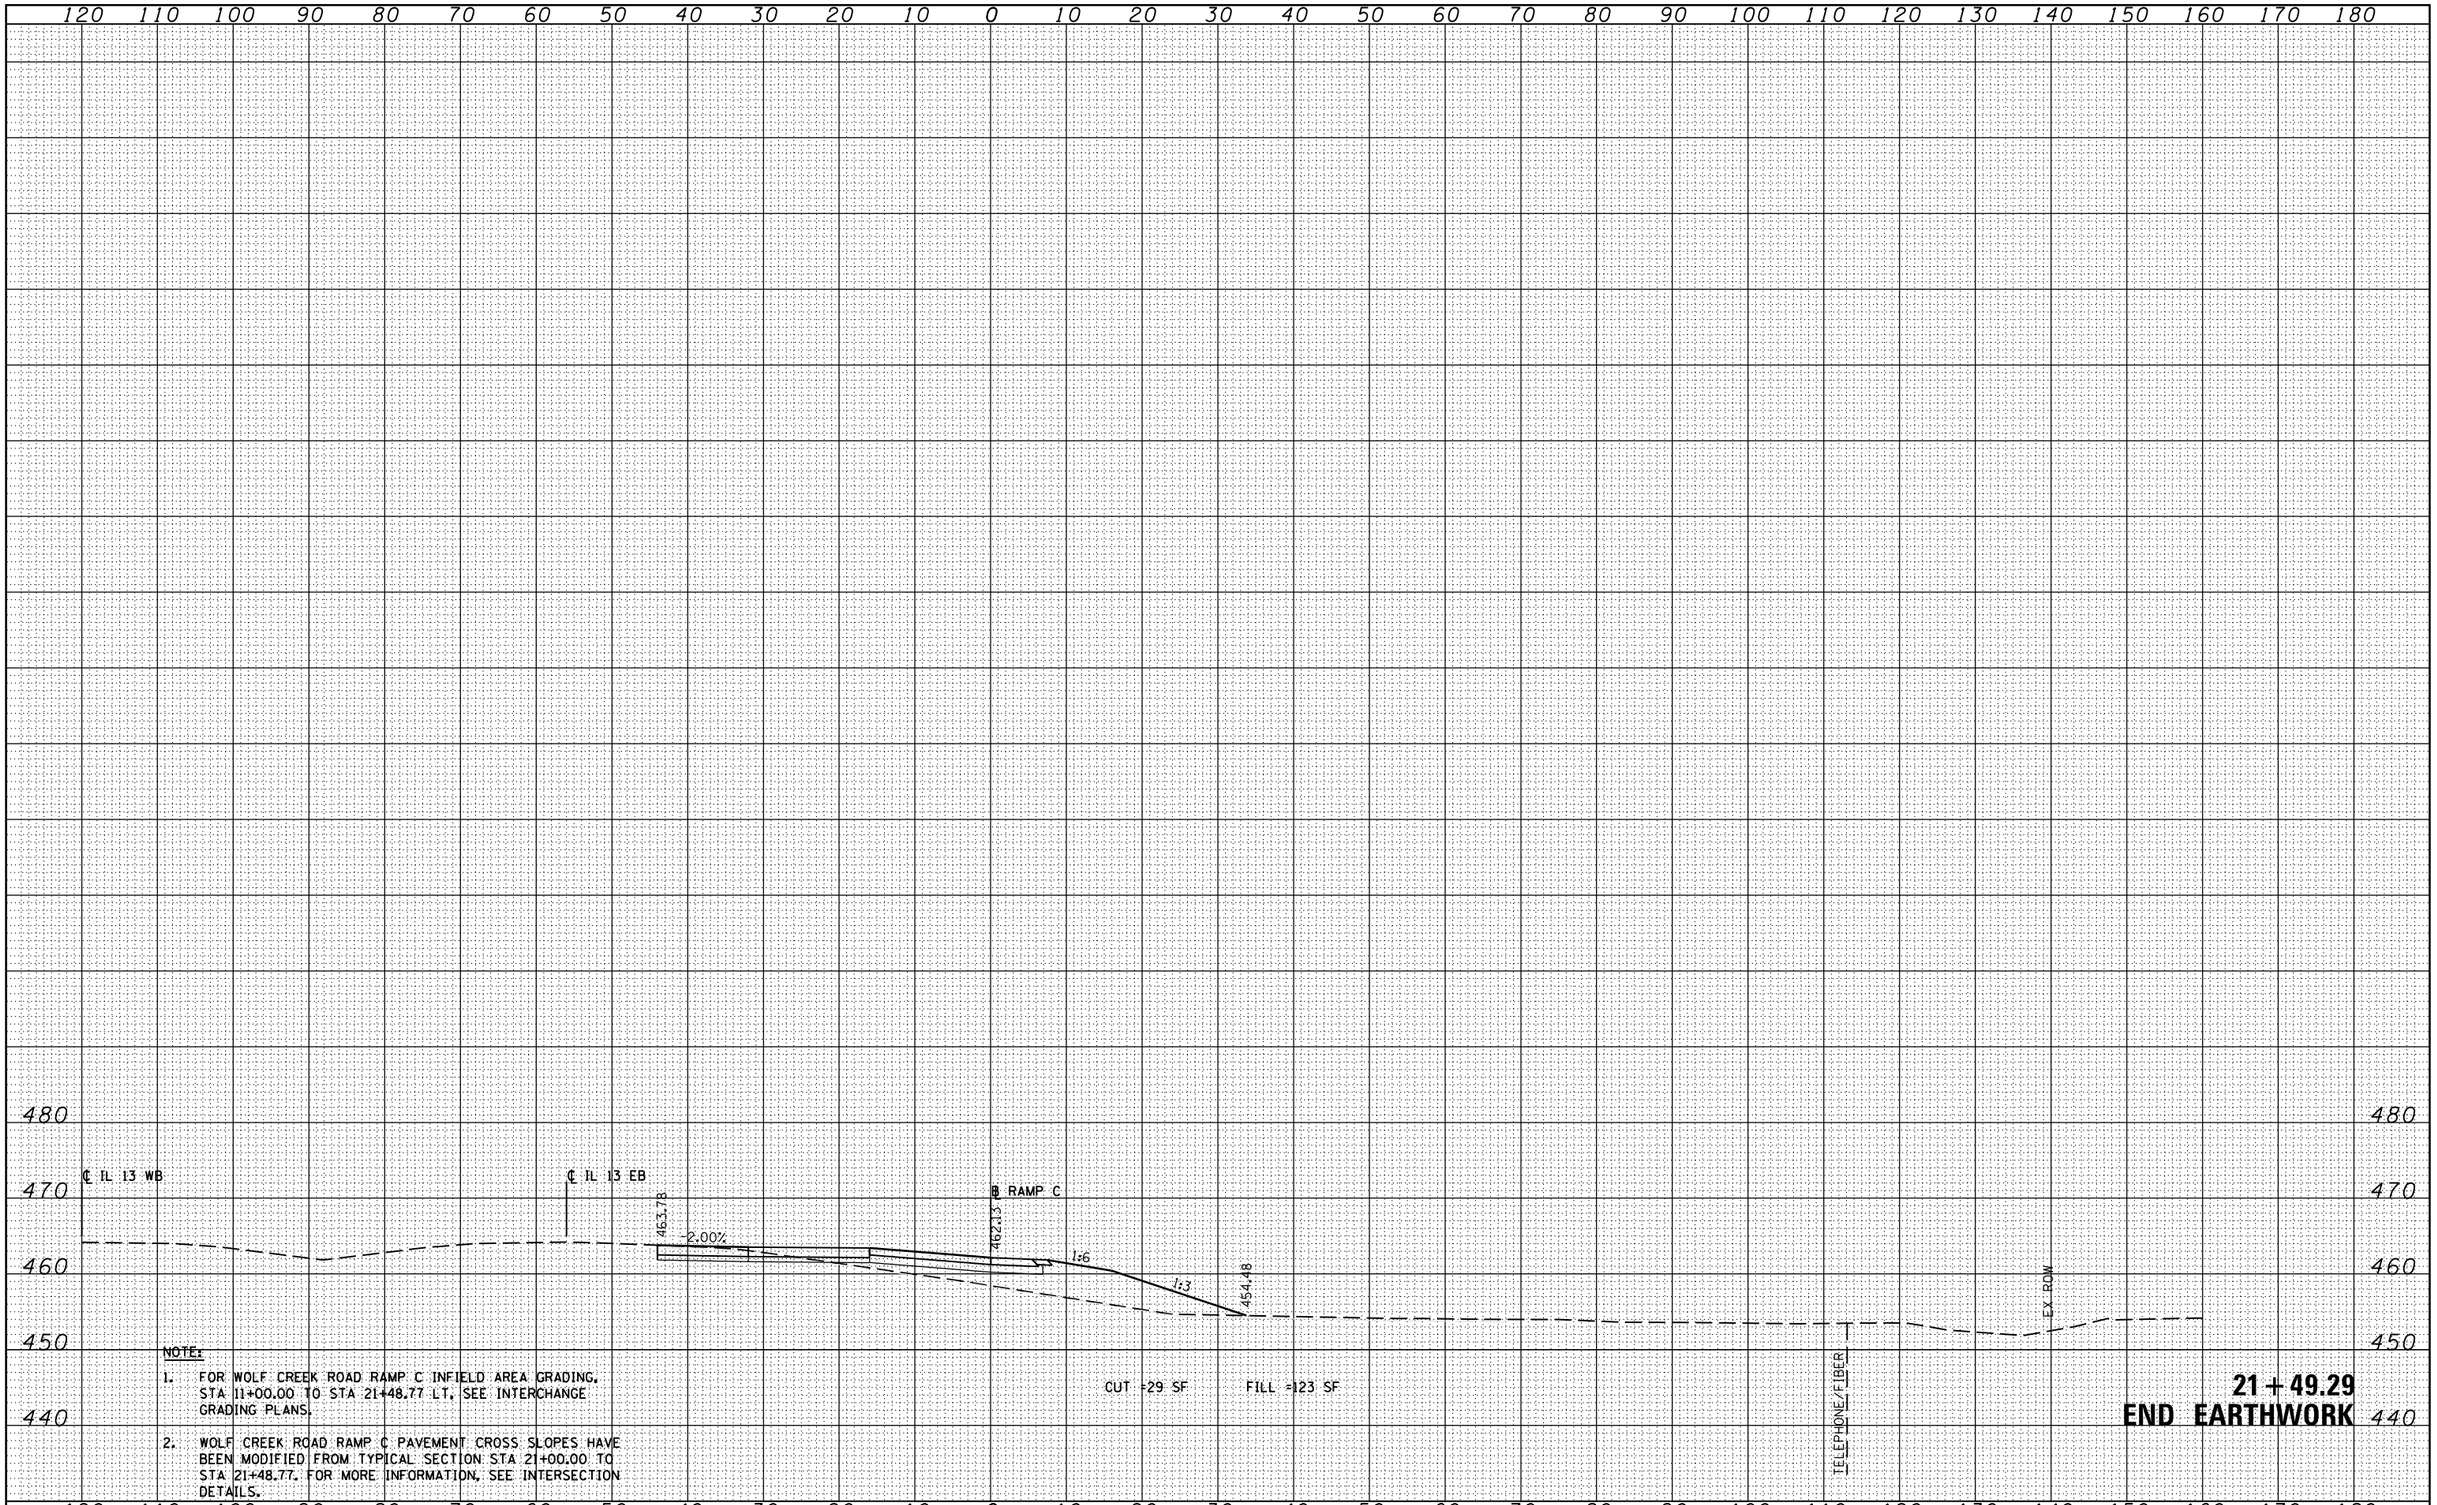


NOTE:

1. FOR WOLF CREEK ROAD RAMP C INFIELD AREA GRADING, STA 11+00.00 TO STA 21+48.77 LT, SEE INTERCHANGE GRADING PLANS.
2. WOLF CREEK ROAD RAMP C PAVEMENT CROSS SLOPES HAVE BEEN MODIFIED FROM TYPICAL SECTION STA 21+00.00 TO STA 21+48.77. FOR MORE INFORMATION, SEE INTERSECTION DETAILS.

| FILE NAME = | USER NAME = $USER$ | DESIGNED - KN | REVISED - |
|---|---|---|---|
| c:\pw_work\pwidot\lavenderba\d0363618\D978221-sht-xssht-WolfRampC.dgn | | DRAWN - AS | REVISED - |
| | PLOT SCALE = 20.0000 ' / in. | CHECKED - | REVISED - |
| | PLOT DATE = 1/31/2014 | DATE - | REVISED - |

**STATE OF ILLINOIS**
**DEPARTMENT OF TRANSPORTATION**

**PROPOSED CROSS SECTIONS**
**WOLF CREEK ROAD RAMP C**

SCALE: | SHEET NO. 11 OF 11 SHEETS | STA. 21+49.29 | TO STA. 21+49.29

| F.A.P. RTE. | SECTION | COUNTY | TOTAL SHEETS | SHEET NO. |
|---|---|---|---|---|
| 331 | (1-3)R-2, N-4, TS-4, HBK-1 | WILLIAMSON | 733 | 514 |
| DRAWING NO. | XS-114 | | | 78221 |
| | | ILLINOIS | FED. AID PROJECT | |