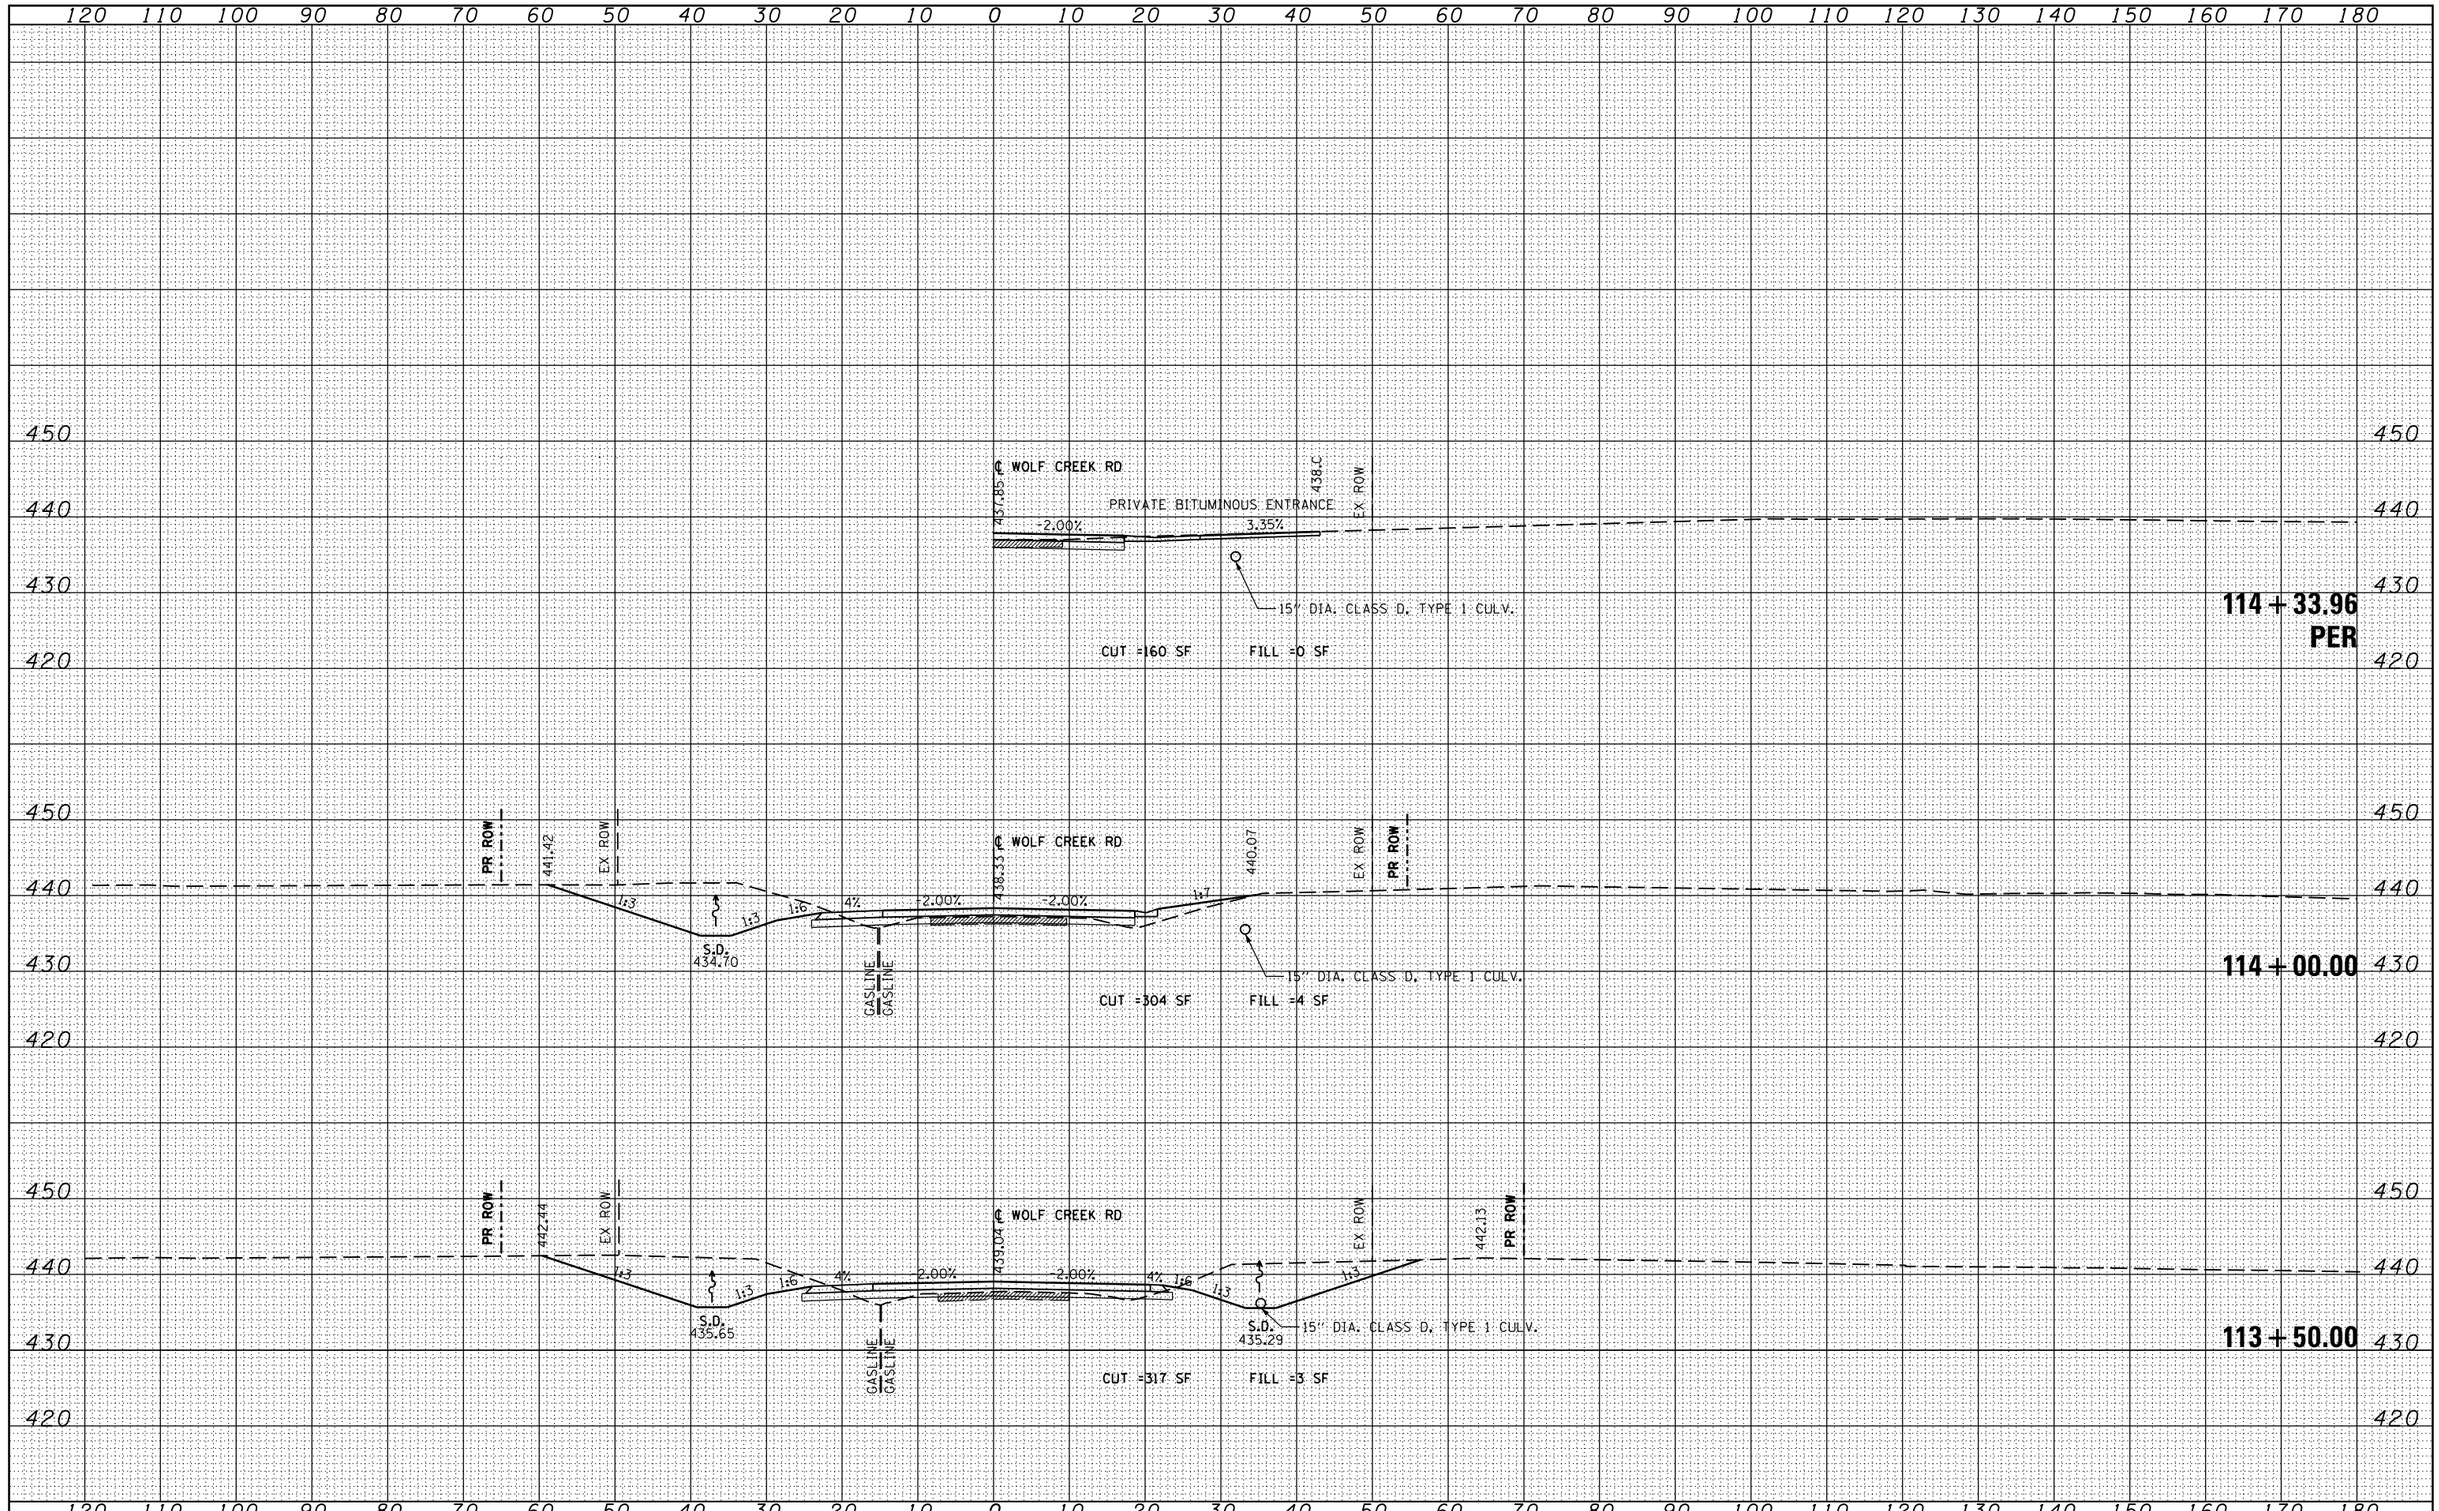

FINAL SURVEY

NO.	BY	DATE
NOTE BOOK		
AREAS		
AREAS CHECKED		
SURVEYED		
PLOTTED		
TEMPLATE		

ORIGINAL SURVEY

NO.	BY	DATE
NOTE BOOK		
AREAS		
AREAS CHECKED		
SURVEYED		
PLOTTED		
TEMPLATE		

FILE NAME = c:\pw_work\pwidot\lavenderba\d0363618\D978221-sht-xssht-Wolf.dgn	USER NAME = $USER$	DESIGNED - KN
		DRAWN - AS
	PLOT SCALE = 20.0000 ' / in.	CHECKED -
	PLOT DATE = 1/31/2014	DATE -

REVISED -	
REVISED -	
REVISED -	

STATE OF ILLINOIS
DEPARTMENT OF TRANSPORTATION

PROPOSED CROSS SECTIONS
WOLF CREEK ROAD

SCALE: | SHEET NO. 27 OF 30 SHEETS | STA. 113+50.00 TO STA. 114+33.96

F.A.P. RTE.	SECTION	COUNTY	TOTAL SHEETS	SHEET NO.
331	(1-3)R-2, N-4, TS-4, HBK-1	WILLIAMSON	733	552
DRAWING NO. XS-152				78221
		ILLINOIS	FED. AID PROJECT	