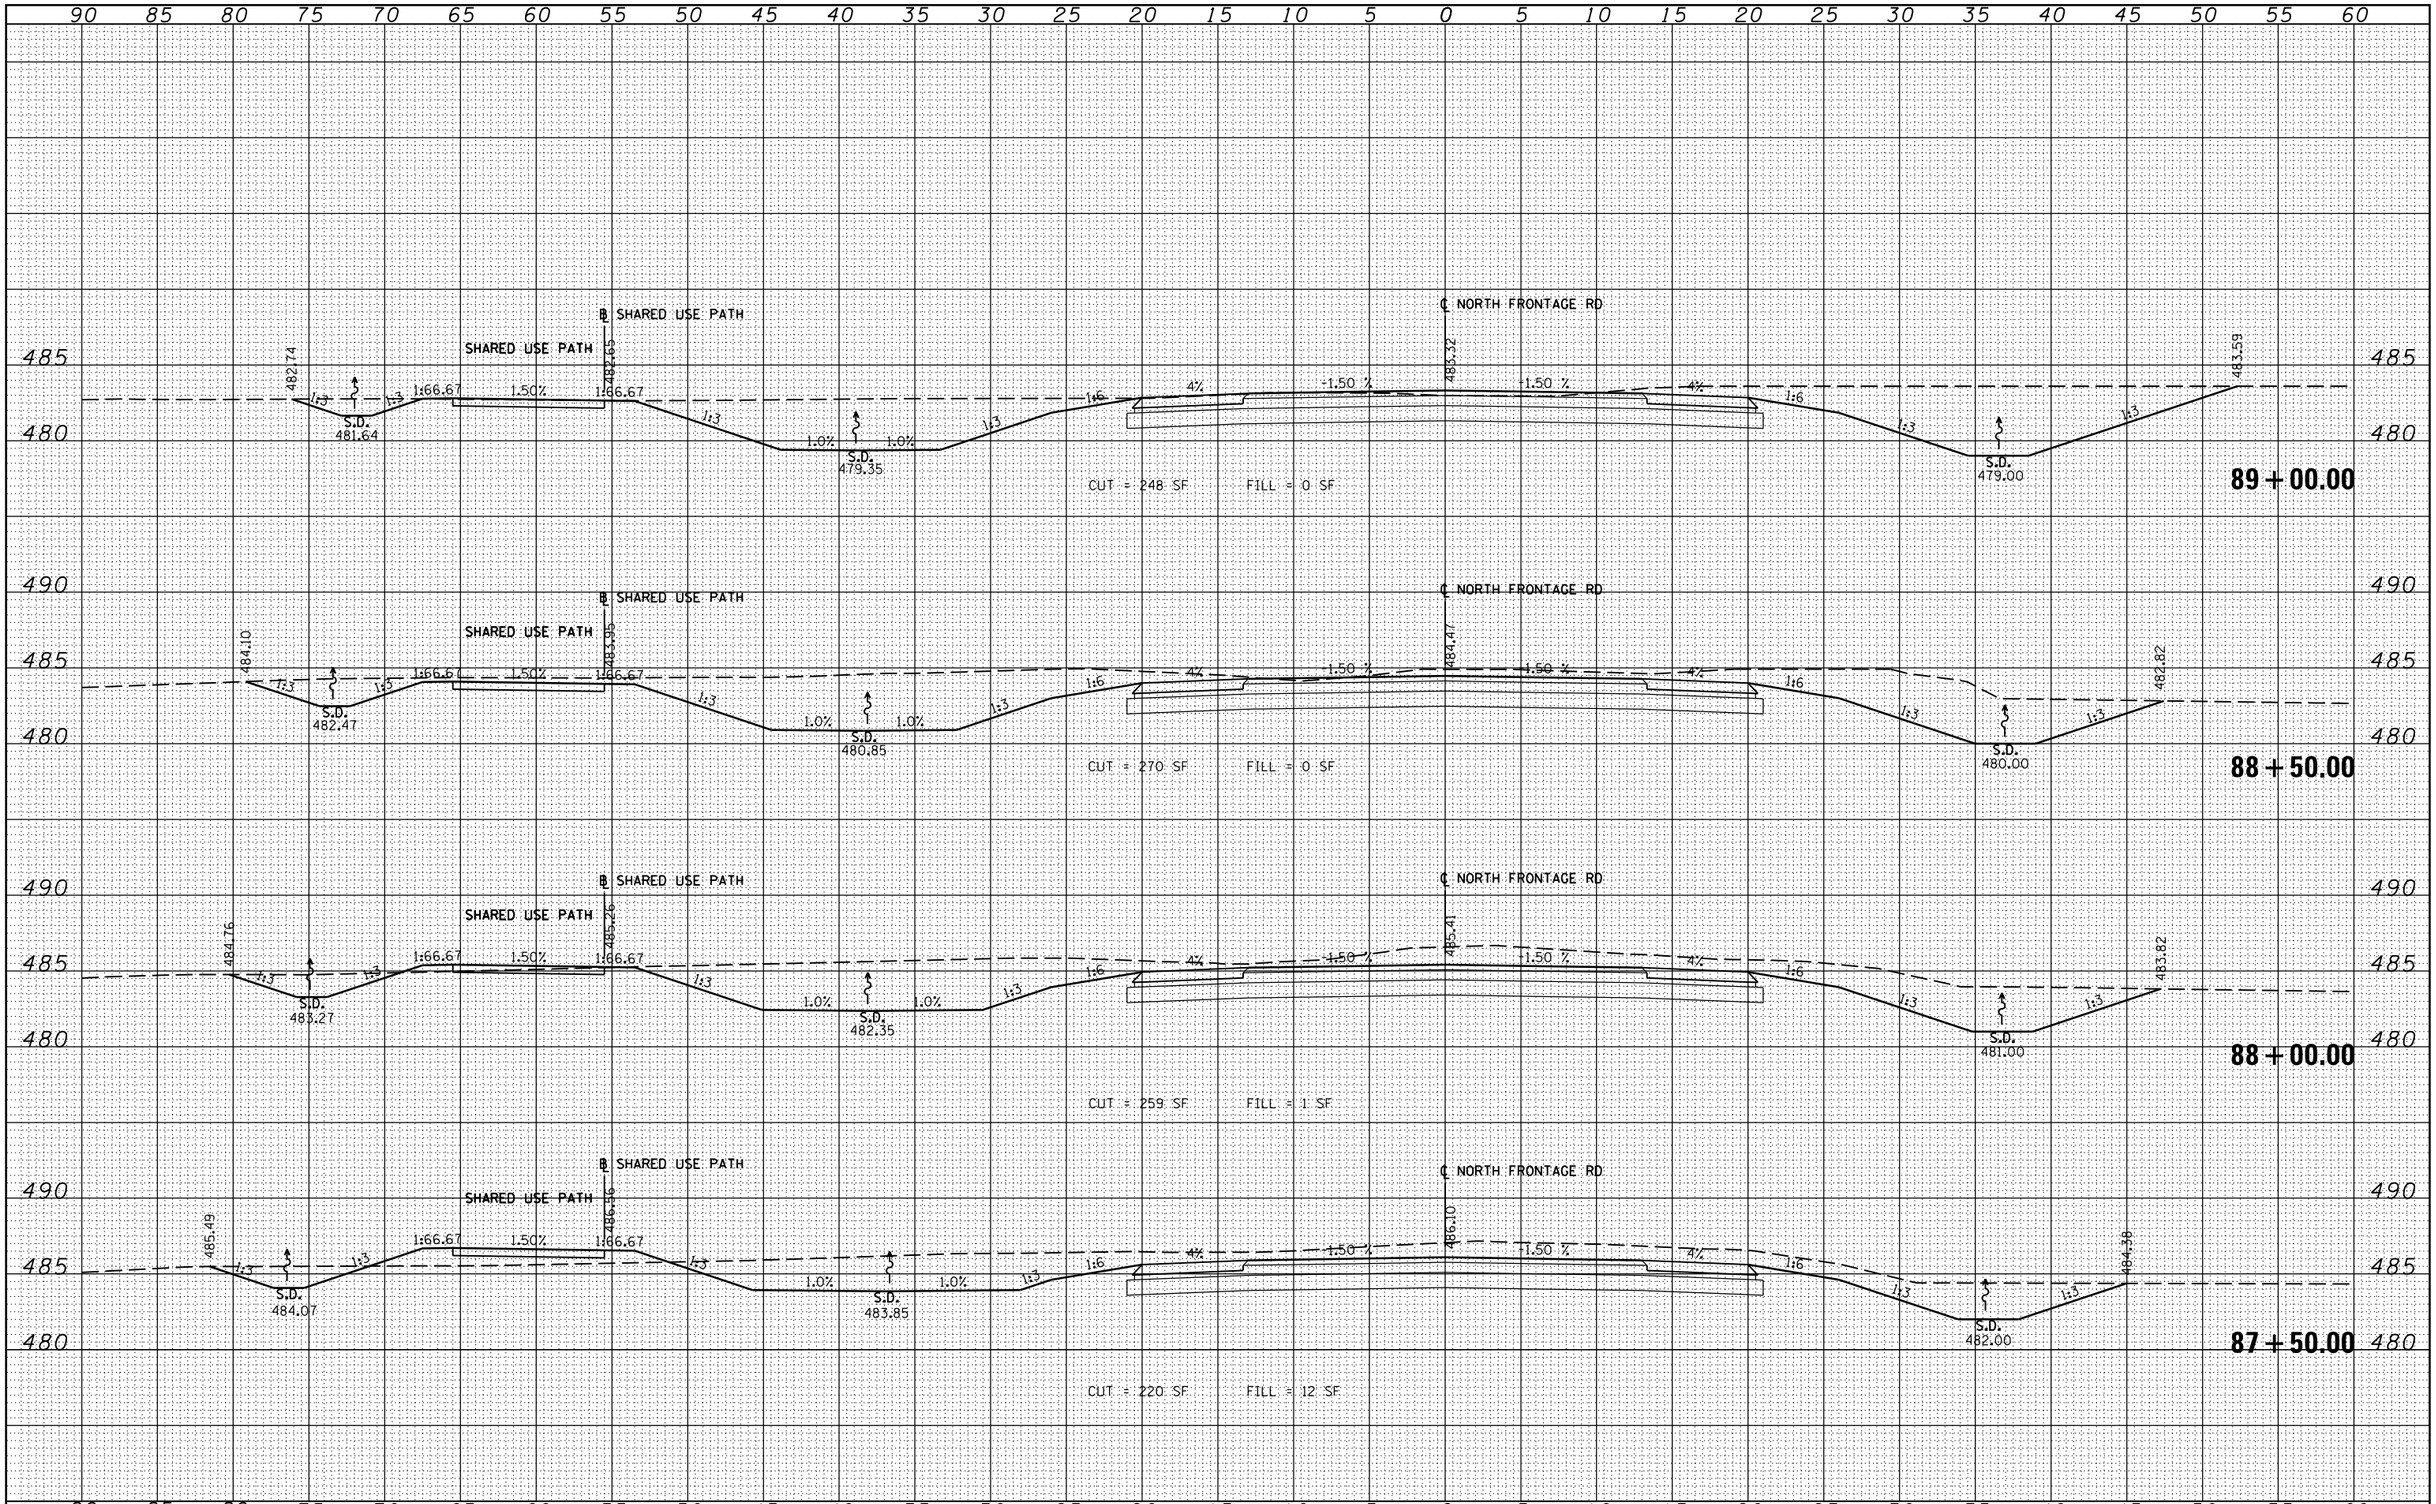

FILE NAME = c:\pw_work\pwidot\lavenderba\d0363618\D978221-sht-xssht-North-Frontage.dgn	USER NAME = $USER$	DESIGNED - KN	REVISED -	STATE OF ILLINOIS DEPARTMENT OF TRANSPORTATION	PROPOSED CROSS SECTIONS NORTH FRONTAGE ROAD	F.A.P. RTE. 331	SECTION (1-3)R-2, N-4, TS-4, HBK-1	COUNTY WILLIAMSON	TOTAL SHEETS 733	SHEET NO. 586
	PLOT SCALE = 10.0000 ' / in.	DRAWN - AS	REVISED -			DRAWING NO. XS-186				78221
	PLOT DATE = 1/31/2014	CHECKED -	REVISED -					ILLINOIS	FED. AID PROJECT	
		DATE -	REVISED -		SCALE: SHEET NO. 29 OF 58 SHEETS STA. 87+50.00 TO STA. 89+00.00					

FINAL SURVEY — NOTE BOOK NO. — SURVEYED / PLOTTED / TEMPLATE / AREAS / AREAS CHECKED — BY — DATE

ORIGINAL SURVEY — NOTE BOOK NO. — SURVEYED / PLOTTED / TEMPLATE / AREAS / AREAS CHECKED — BY — DATE