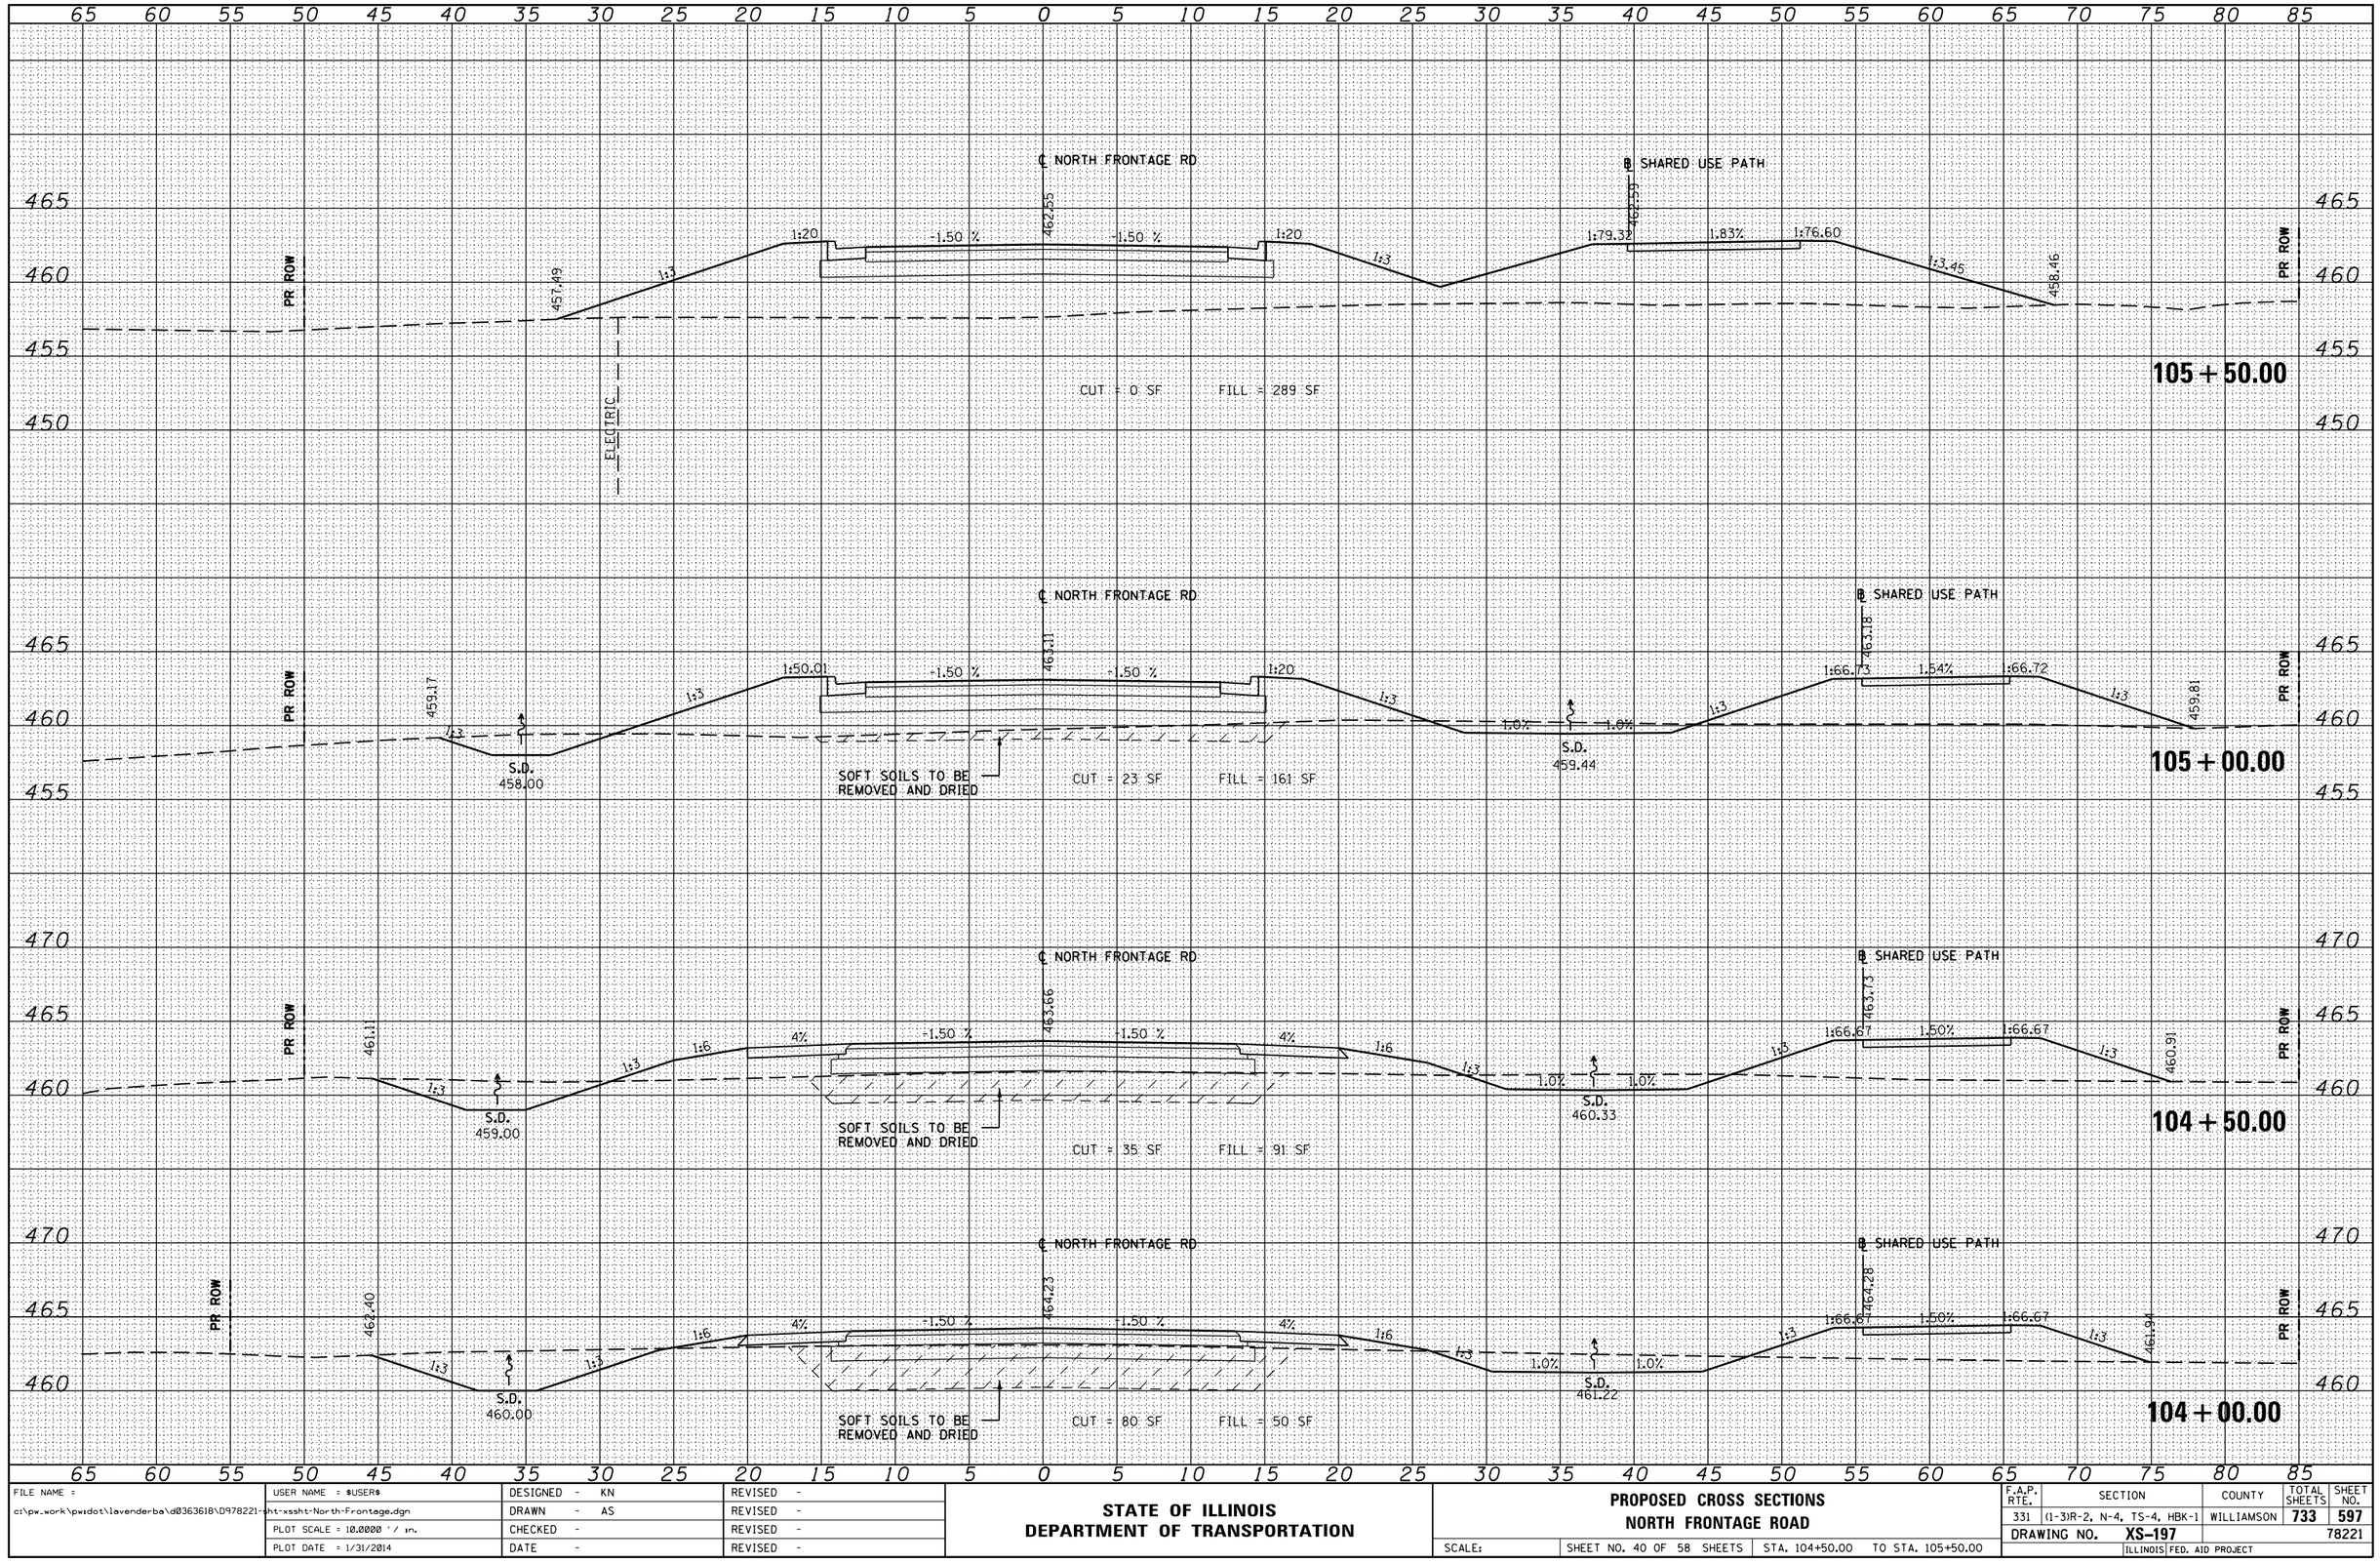

FINAL SURVEY — NOTE BOOK — NO.

SURVEYED — PLOTTED — TEMPLATE — AREAS — AREAS CHECKED

BY — DATE

ORIGINAL SURVEY — NOTE BOOK — NO.

SURVEYED — PLOTTED — TEMPLATE — AREAS — AREAS CHECKED

BY — DATE

FILE NAME = c:\pw_work\pwidot\lavenderba\d0363618\D978221-sht-xssht-North-Frontage.dgn	USER NAME = $USER$	DESIGNED - KN	REVISED -
		DRAWN - AS	REVISED -
	PLOT SCALE = 10.0000 ' / in.	CHECKED -	REVISED -
	PLOT DATE = 1/31/2014	DATE -	REVISED -

STATE OF ILLINOIS
DEPARTMENT OF TRANSPORTATION

PROPOSED CROSS SECTIONS
NORTH FRONTAGE ROAD

SCALE: | SHEET NO. 40 OF 58 SHEETS | STA. 104+50.00 TO STA. 105+50.00

F.A.P. RTE.	SECTION	COUNTY	TOTAL SHEETS	SHEET NO.
331	(1-3)R-2, N-4, TS-4, HBK-1	WILLIAMSON	733	597
DRAWING NO.	XS-197			78221
		ILLINOIS FED. AID PROJECT		