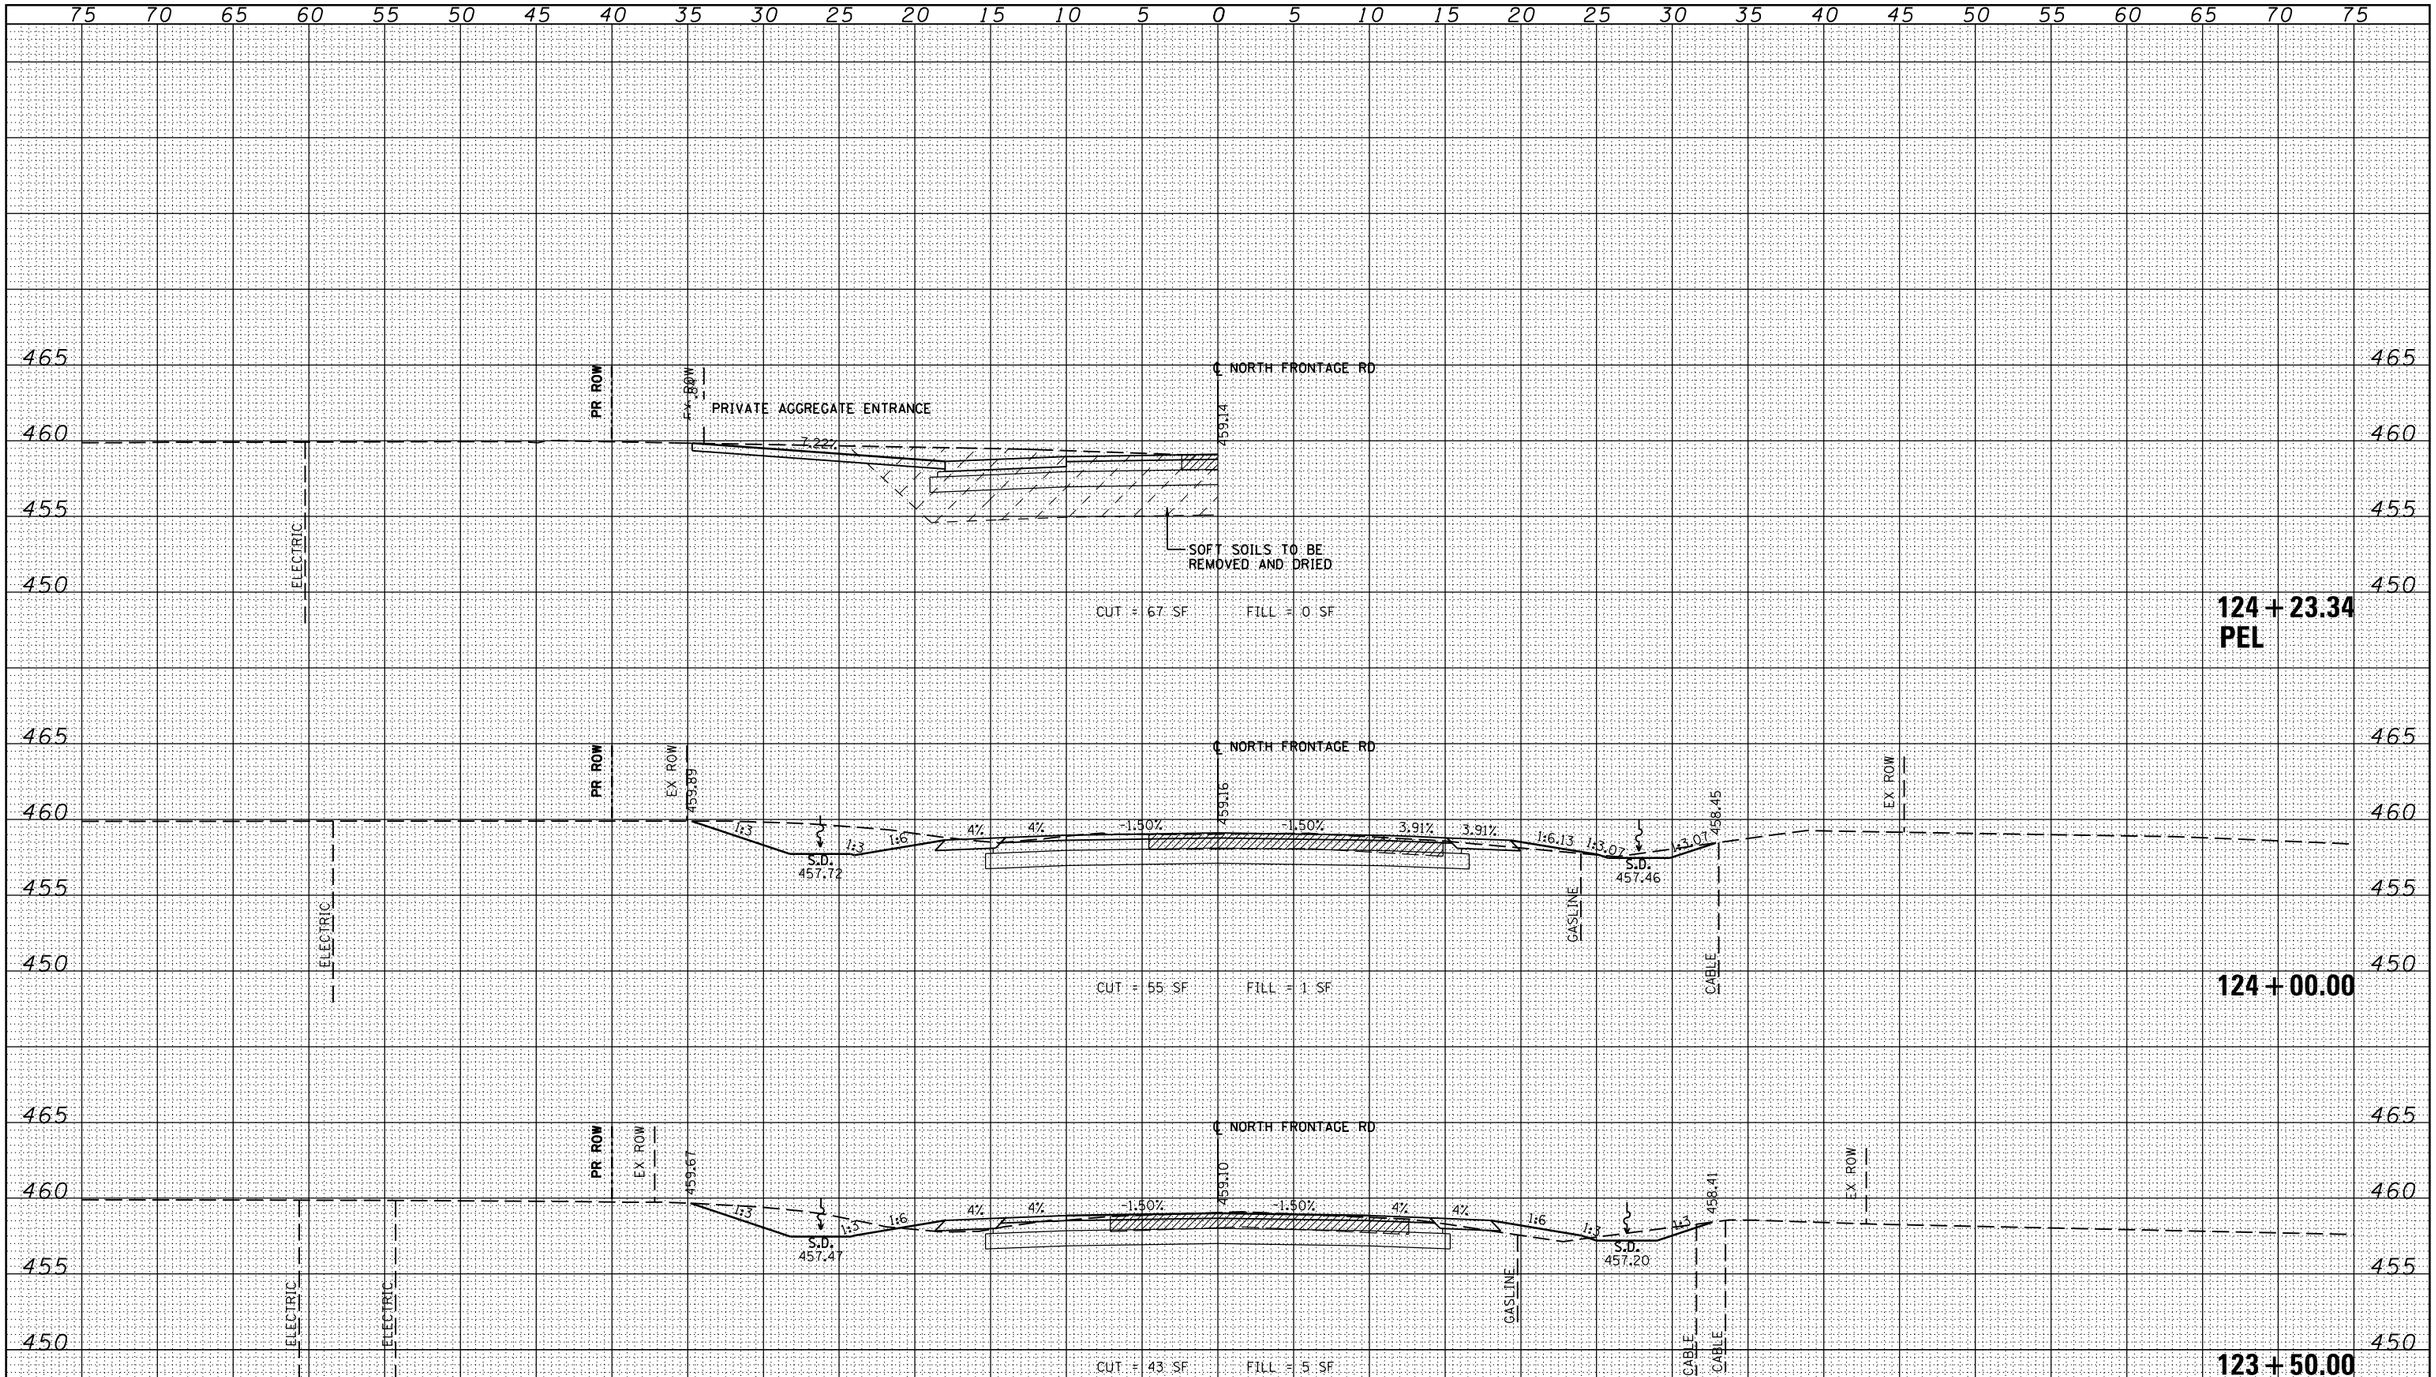

NOTE:

1. NORTH FRONTAGE ROAD PAVEMENT CROSS SLOPES HAVE BEEN MODIFIED FROM TYPICAL SECTION STA 124+00.00 TO STA 125+50.00. FOR MORE INFORMATION, SEE INTERSECTION DETAILS.

FILE NAME = c:\pw_work\pwidot\lavenderba\d0363618\D978221-sht-xssht-North-Frontage.dgn	USER NAME = $USER$	DESIGNED - KN	REVISED -
		DRAWN - AS	REVISED -
	PLOT SCALE = 10.0000 ' / in.	CHECKED -	REVISED -
	PLOT DATE = 1/31/2014	DATE -	REVISED -

STATE OF ILLINOIS
DEPARTMENT OF TRANSPORTATION

PROPOSED CROSS SECTIONS
NORTH FRONTAGE ROAD

SCALE: | SHEET NO. 55 OF 58 SHEETS | STA. 123+50.00 TO STA. 124+23.34

F.A.P. RTE.	SECTION	COUNTY	TOTAL SHEETS	SHEET NO.
331	(1-3)R-2, N-4, TS-4, HBK-1	WILLIAMSON	733	612
DRAWING NO.	XS-212			78221
		ILLINOIS FED. AID PROJECT		

FINAL SURVEY: NOTE BOOK NO. | SURVEYED | PLOTTED | TEMPLATE | AREAS | AREAS CHECKED | BY | DATE

ORIGINAL SURVEY: NOTE BOOK NO. | SURVEYED | PLOTTED | TEMPLATE | AREAS | AREAS CHECKED | BY | DATE