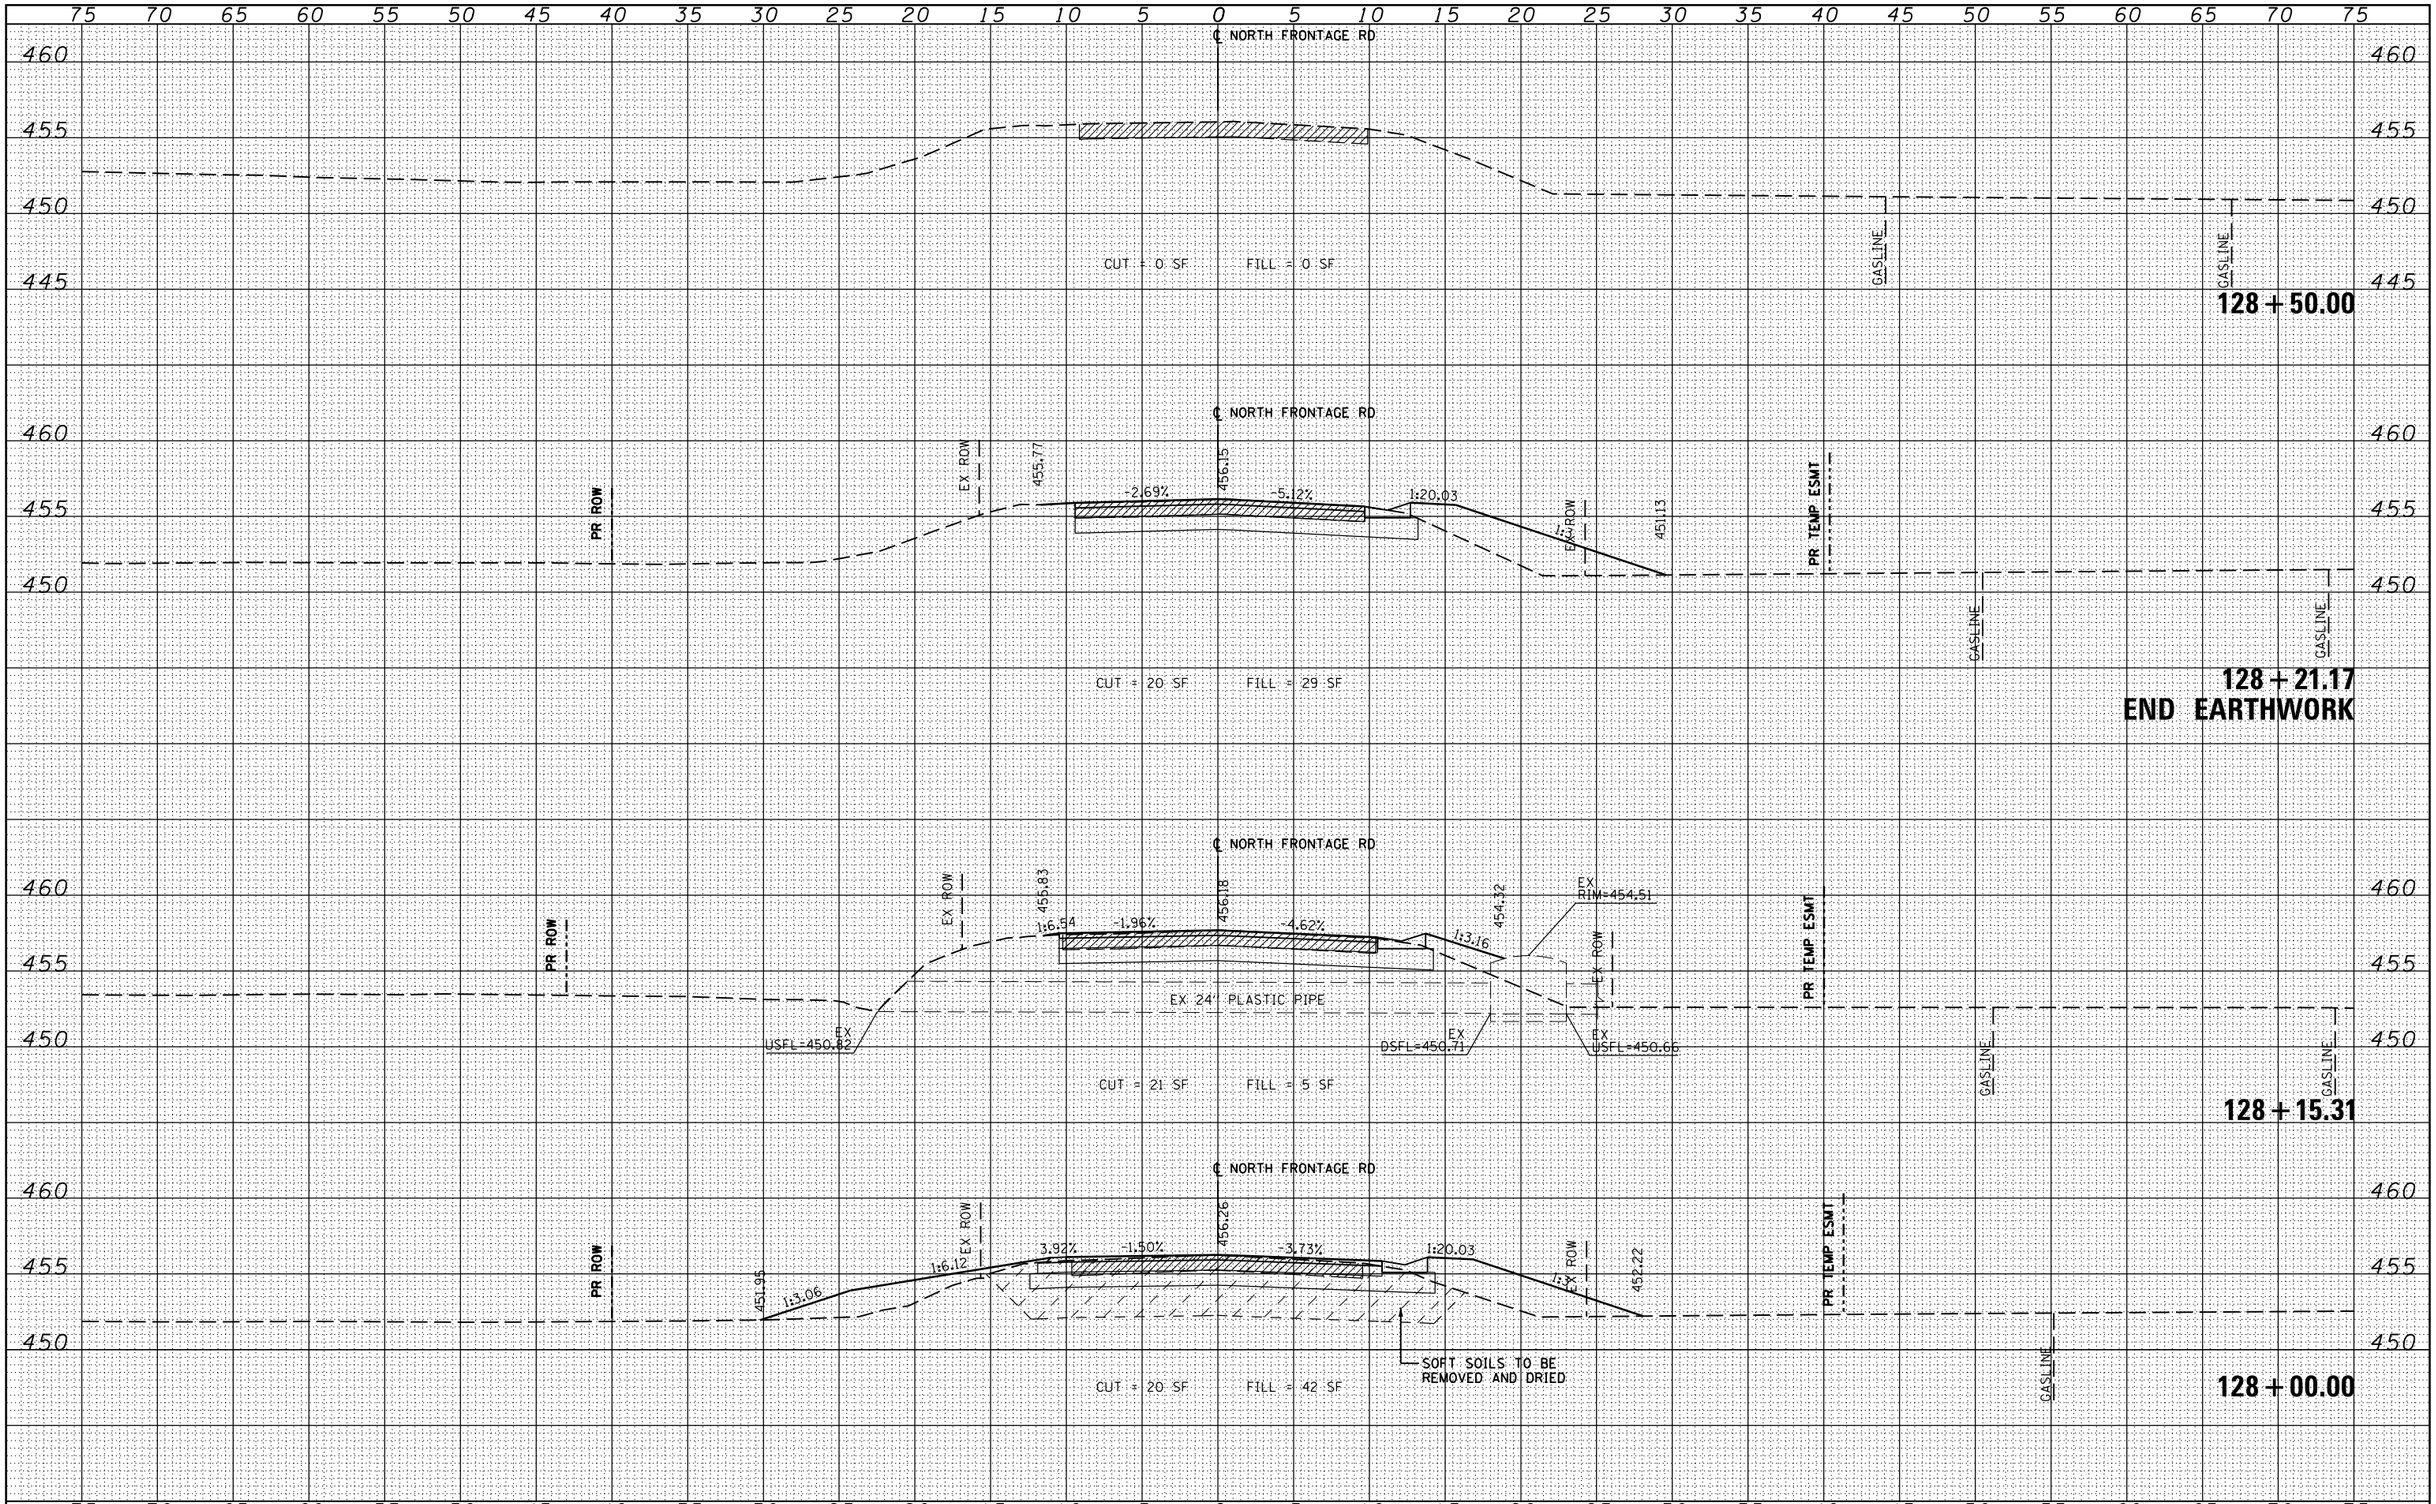

FILE NAME = c:\pw_work\pwidot\lavenderba\d0363618\D978221-sht-xssht-North-Frontage.dgn	USER NAME = $USER$	DESIGNED - KN	REVISED -	STATE OF ILLINOIS DEPARTMENT OF TRANSPORTATION	PROPOSED CROSS SECTIONS NORTH FRONTAGE ROAD	F.A.P. RTE. 331	SECTION (1-3)R-2, N-4, TS-4, HBK-1	COUNTY WILLIAMSON	TOTAL SHEETS 733	SHEET NO. 615
	PLOT SCALE = 10.0000 ' / in.	DRAWN - AS	REVISED -			DRAWING NO. XS-215				78221
	PLOT DATE = 1/31/2014	CHECKED -	REVISED -		SCALE:	SHEET NO. 58 OF 58 SHEETS	STA. 128+00.00 TO STA. 128+50.00		ILLINOIS FED. AID PROJECT	
		DATE -	REVISED -							

FINAL SURVEY	BY	DATE
NOTE BOOK		
NO.		

ORIGINAL SURVEY	BY	DATE
NOTE BOOK		
NO.		