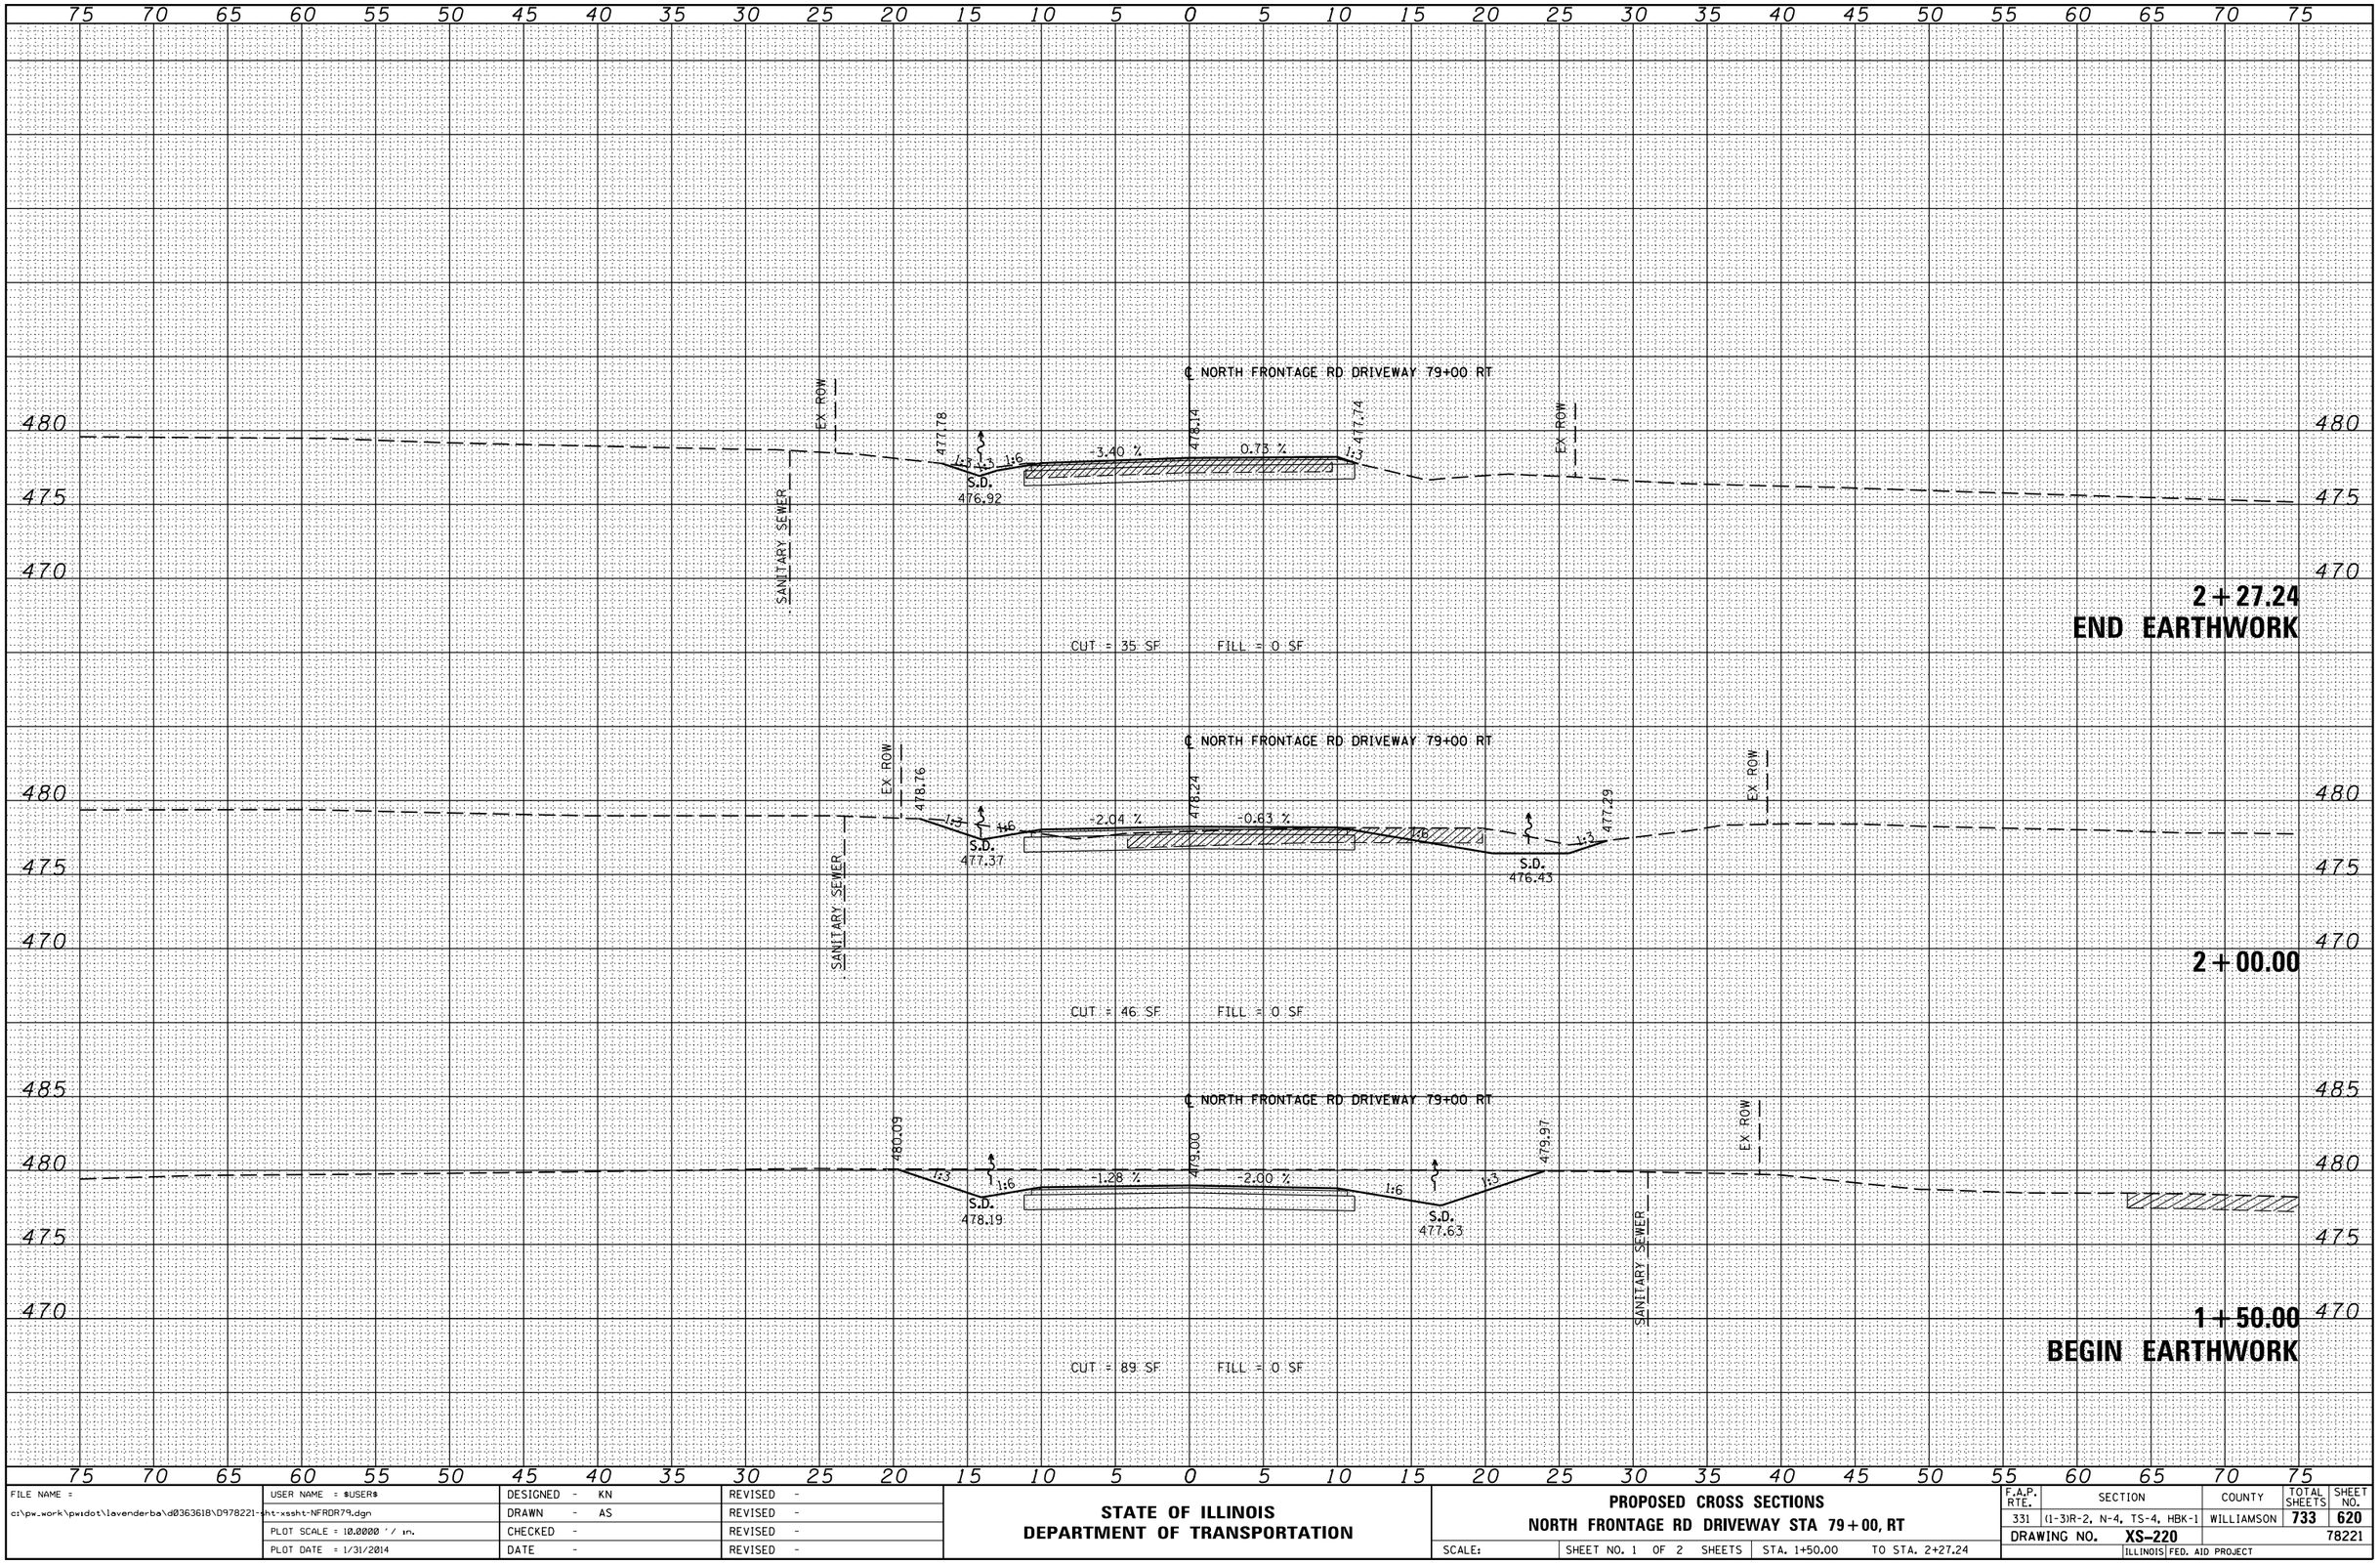

FINAL SURVEY

NO.	NOTE BOOK	BY	DATE
	AREAS		
	SURVEYED		
	PLOTTED		
	TEMPLATE		
	AREAS CHECKED		

ORIGINAL SURVEY

NO.	NOTE BOOK	BY	DATE
	AREAS		
	SURVEYED		
	PLOTTED		
	TEMPLATE		
	AREAS CHECKED		

FILE NAME = c:\pw_work\pwidot\lavenderba\d0363618\D978221-sht-xssht-NFRDR79.dgn	USER NAME = $USER$	DESIGNED - KN	REVISED -
		DRAWN - AS	REVISED -
	PLOT SCALE = 10.0000 ' / in.	CHECKED -	REVISED -
	PLOT DATE = 1/31/2014	DATE -	REVISED -

STATE OF ILLINOIS
DEPARTMENT OF TRANSPORTATION

PROPOSED CROSS SECTIONS
NORTH FRONTAGE RD DRIVEWAY STA 79+00, RT

SCALE: | SHEET NO. 1 OF 2 SHEETS | STA. 1+50.00 TO STA. 2+27.24

F.A.P. RTE.	SECTION	COUNTY	TOTAL SHEETS	SHEET NO.
331	(1-3)R-2, N-4, TS-4, HBK-1	WILLIAMSON	733	620
DRAWING NO.	XS-220			78221
		ILLINOIS FED. AID PROJECT		